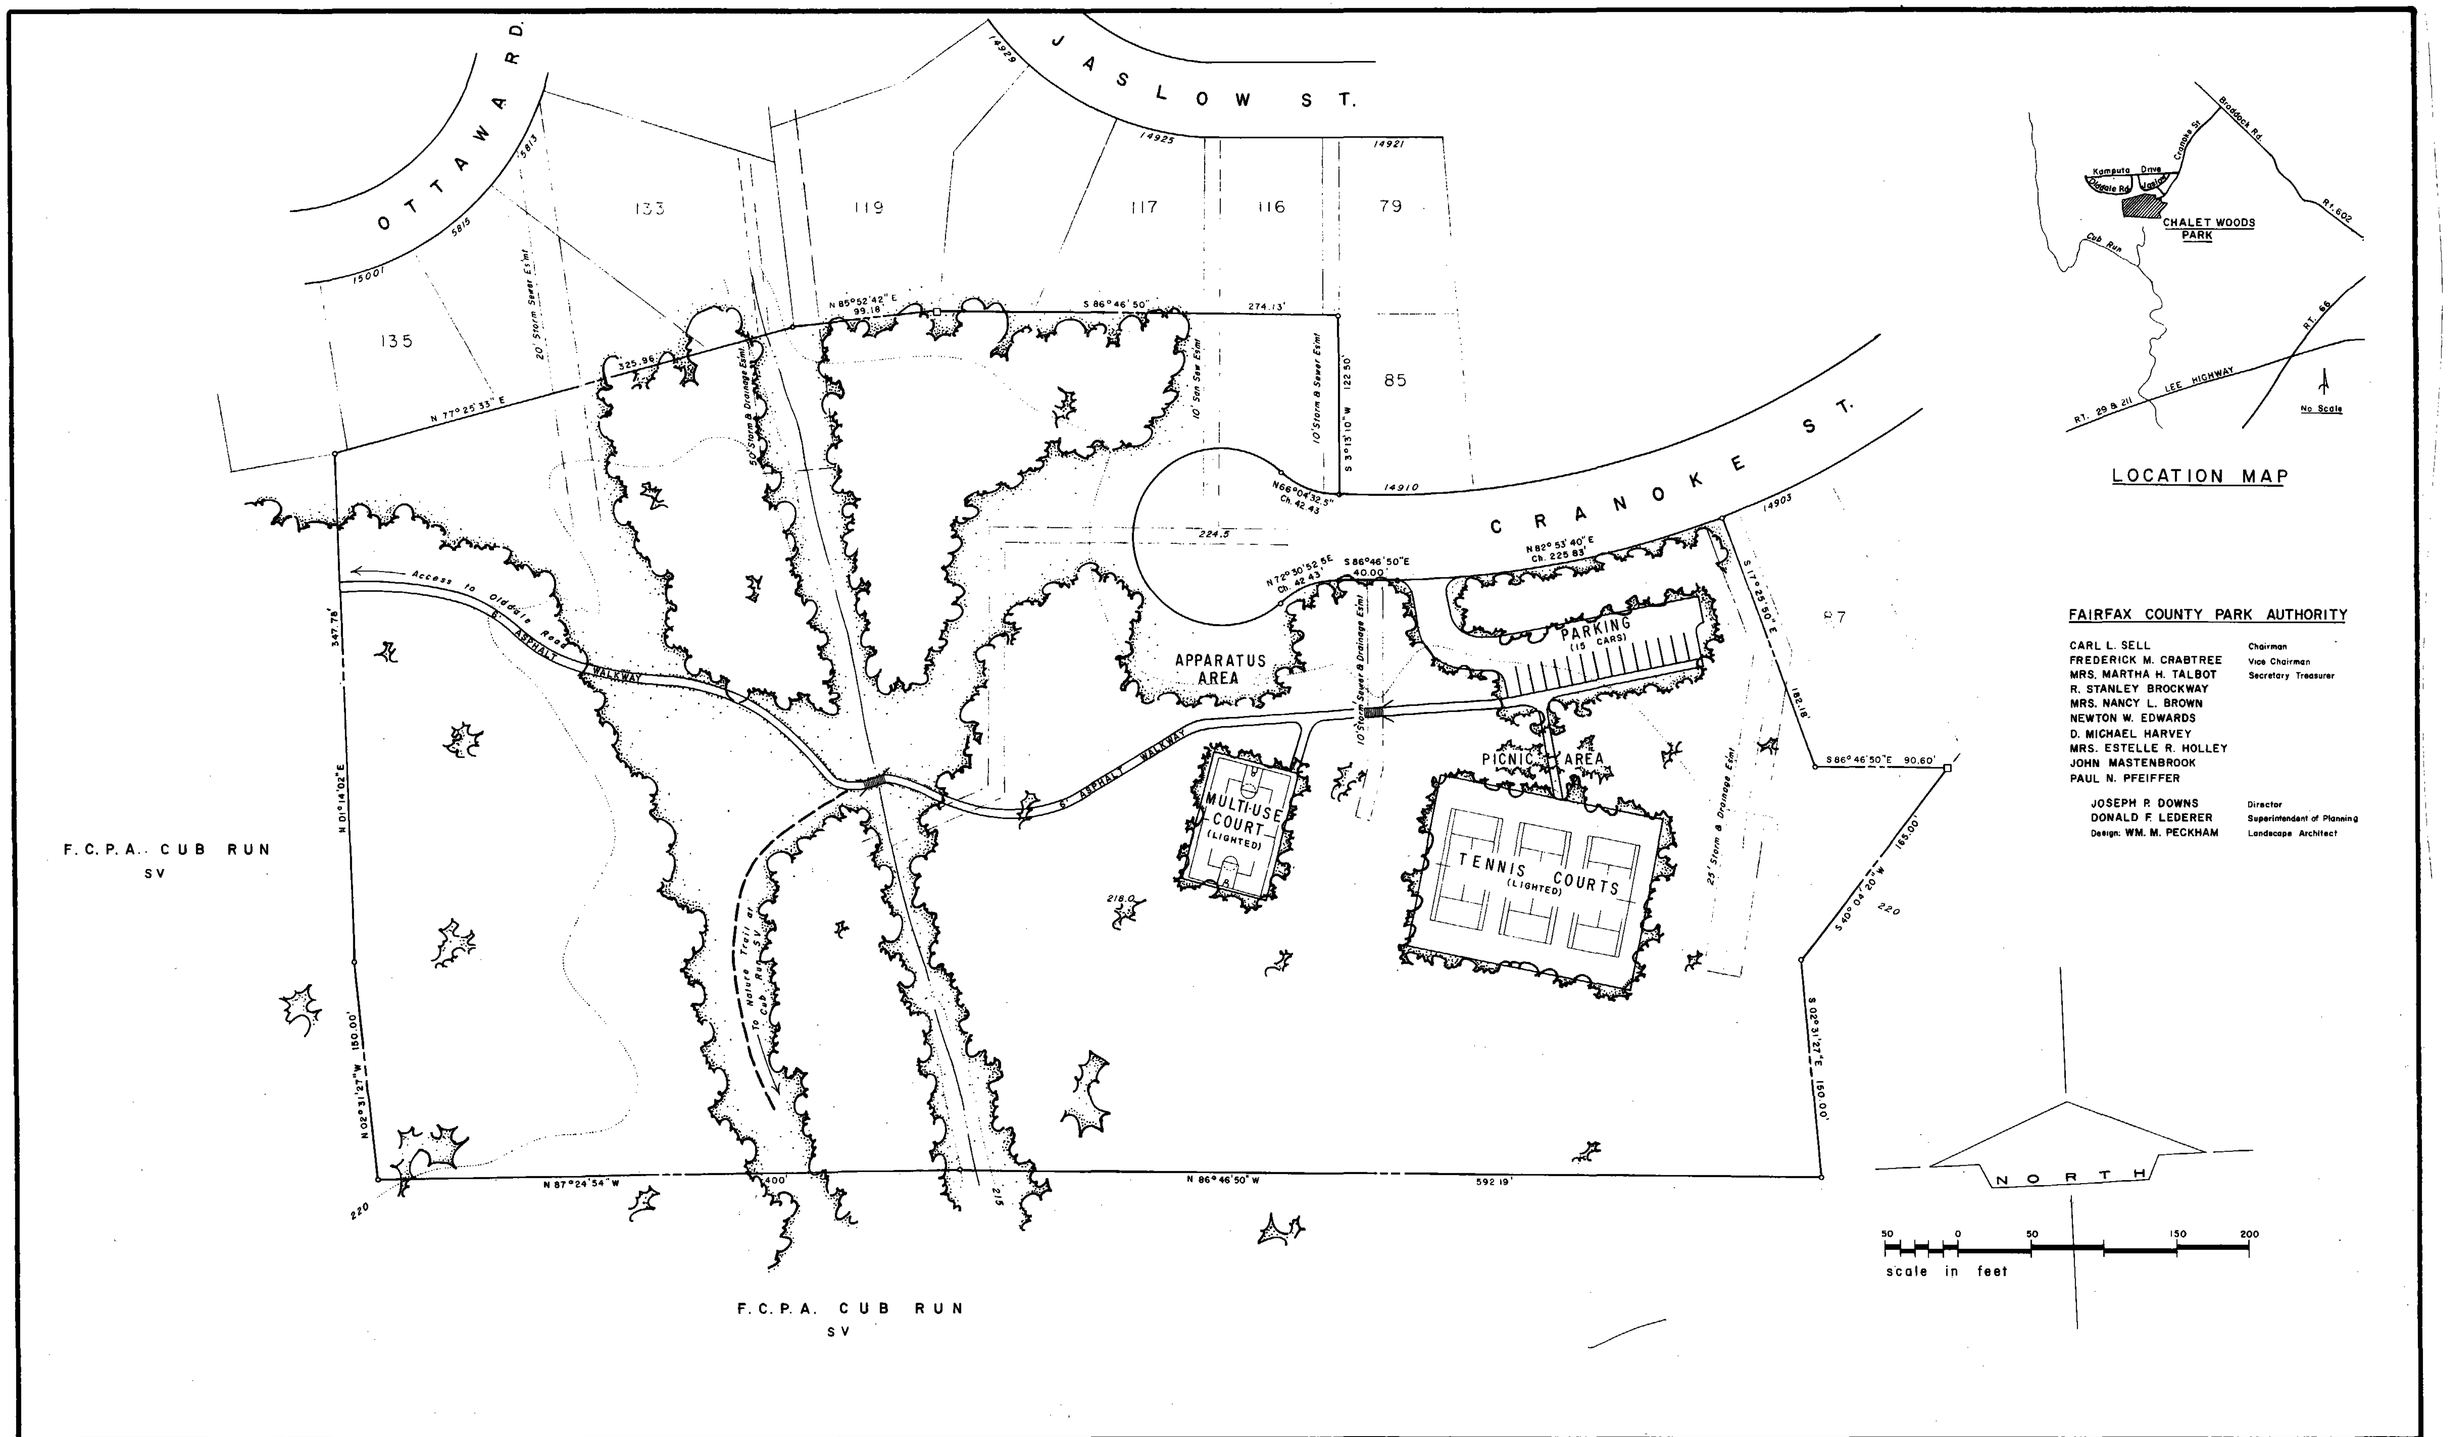

FAIRFAX COUNTY PARK AUTHORITY

CARL L. SELL	Chairman
FREDERICK M. CRABTREE	Vice Chairman
MRS. MARTHA H. TALBOT	Secretary Treasurer
R. STANLEY BROCKWAY	
MRS. NANCY L. BROWN	
NEWTON W. EDWARDS	
D. MICHAEL HARVEY	
MRS. ESTELLE R. HOLLEY	
JOHN MASTENBROOK	
PAUL N. PFEIFFER	
JOSEPH P. DOWNS	Director
DONALD F. LEDERER	Superintendant of Planning
Design: WM. M. PECKHAM	Landscape Architect

MASTER PLAN

CHALET WOODS PARK

FAIRFAX COUNTY — VIRGINIA

Date: November 12, 1974
Revised: February 1975

11.78 Acres

Fairfax County Park Authority

5627-1174-085 M · TAX MAP SEC. 53-2