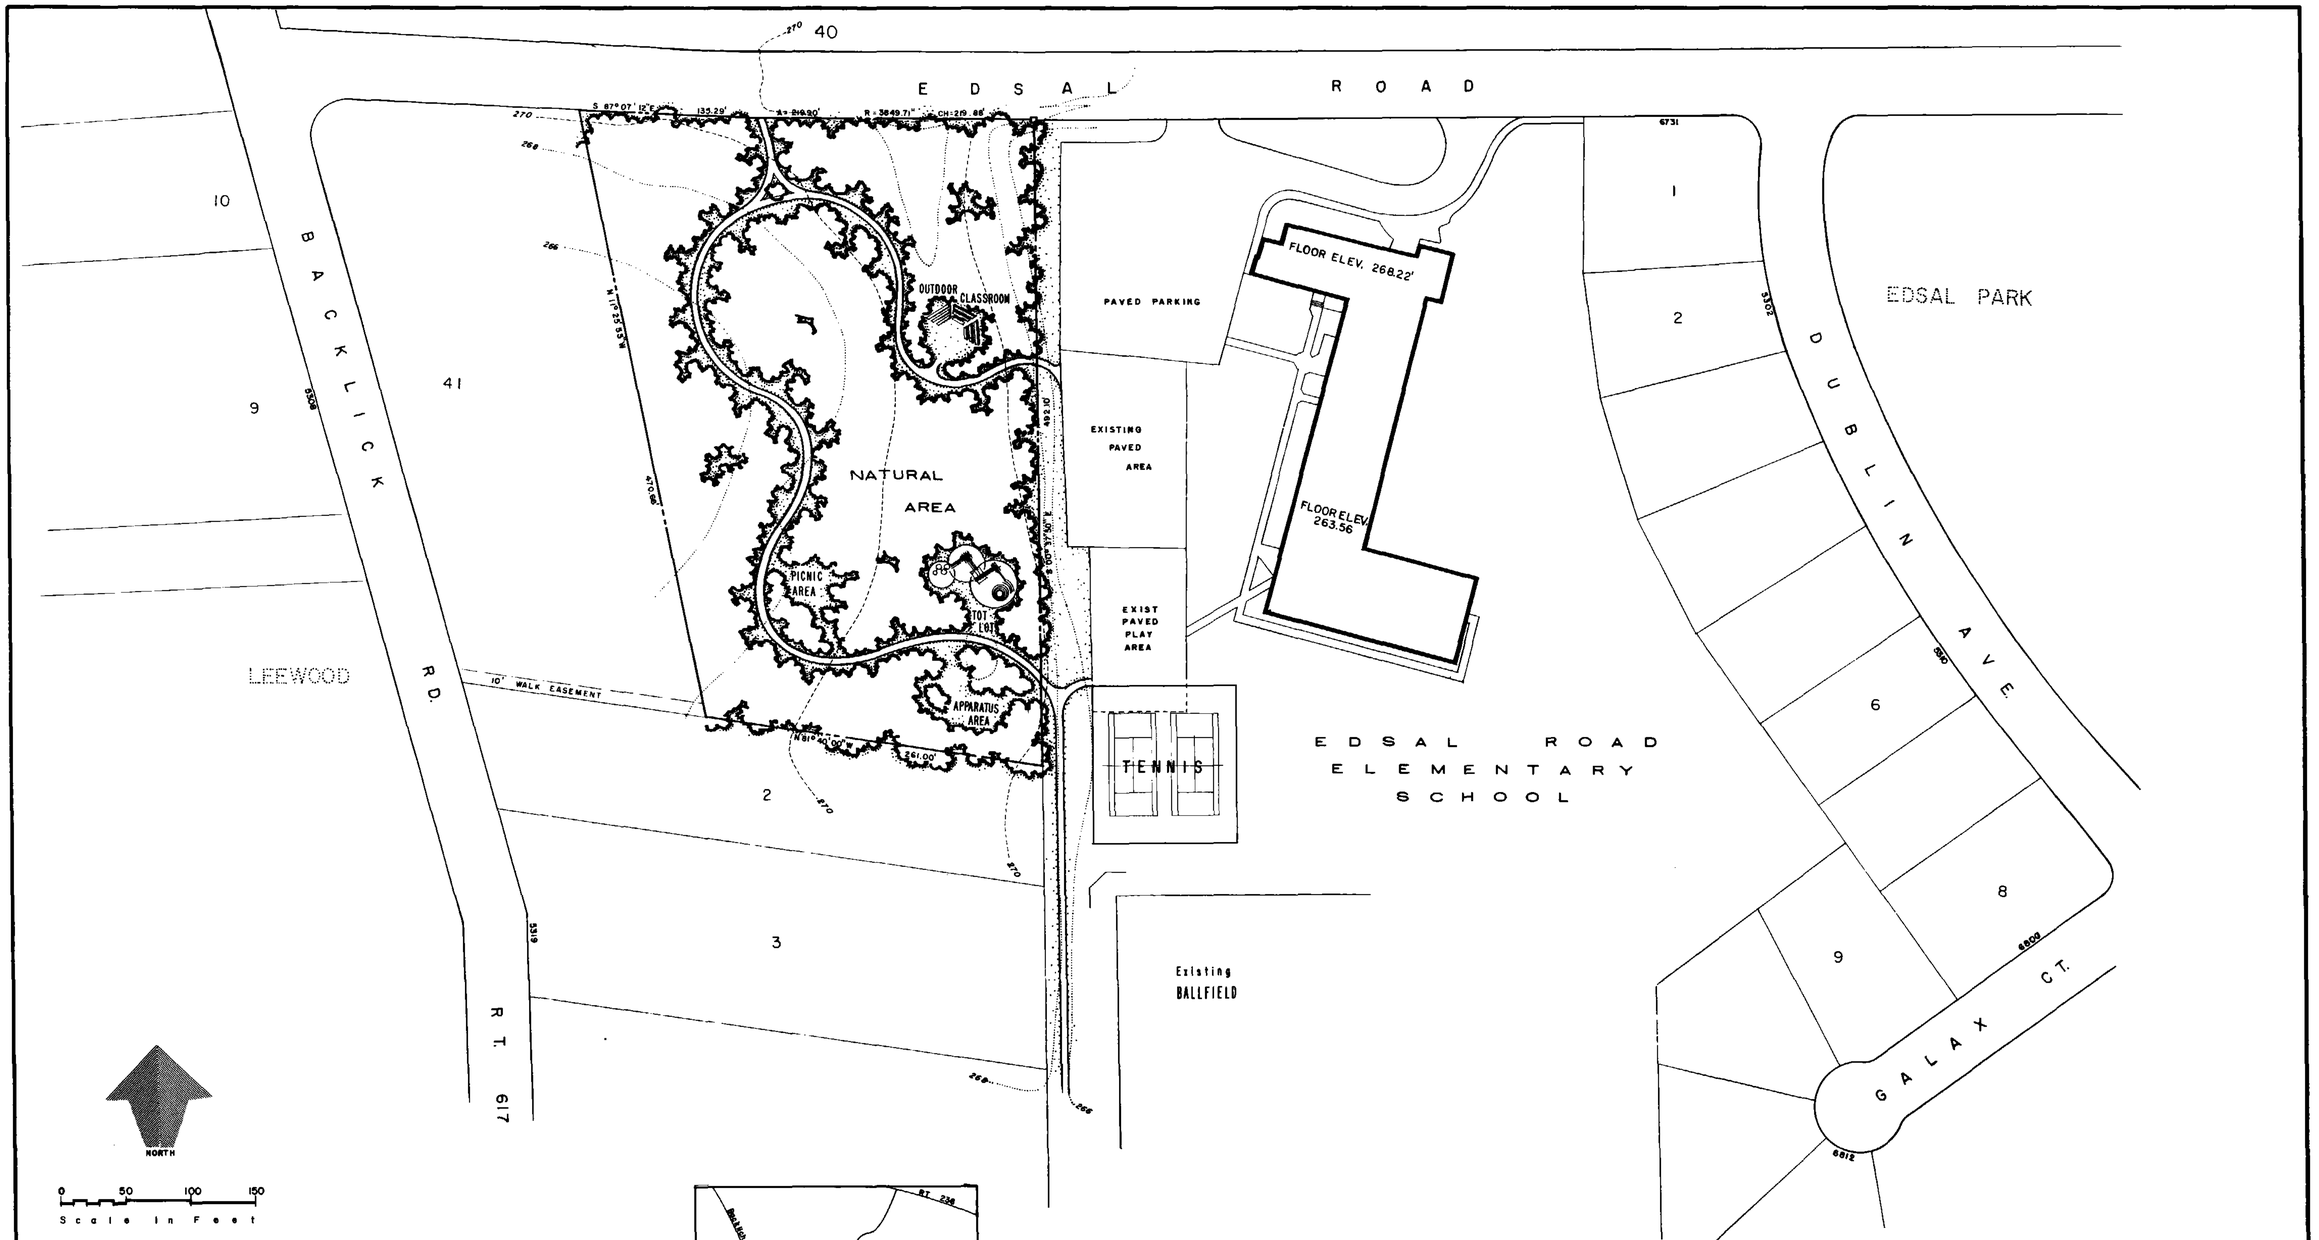

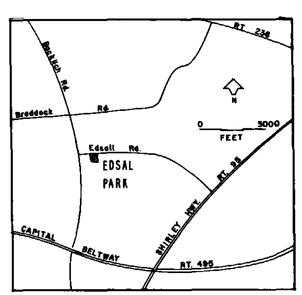

LOCATION MAP

FAIRFAX COUNTY PARK AUTHORITY

NEWTON W. EDWARDS — Chairman
JOHN MASTENBROOK — Vice-Chairman
Mrs JUANITA K. ROE — Secretary-Treasurer
R. STANLEY BROCKWAY
Mrs NANCY BROWN
FRED M. CRABTREE
Mrs ELLAMAE E. DOYLE
PAUL N. PFEIFFER
JAMES D. BELL — Director
DONALD E LEDERER — Superintendent of Planning

MASTER PLAN

EDSAL PARK

FAIRFAX COUNTY — VIRGINIA

Fairfax County Park Authority

March, 1971

3.3093 acres

4wg-jgs

5010-0371-012 M

Tax Map Sec. 71-4