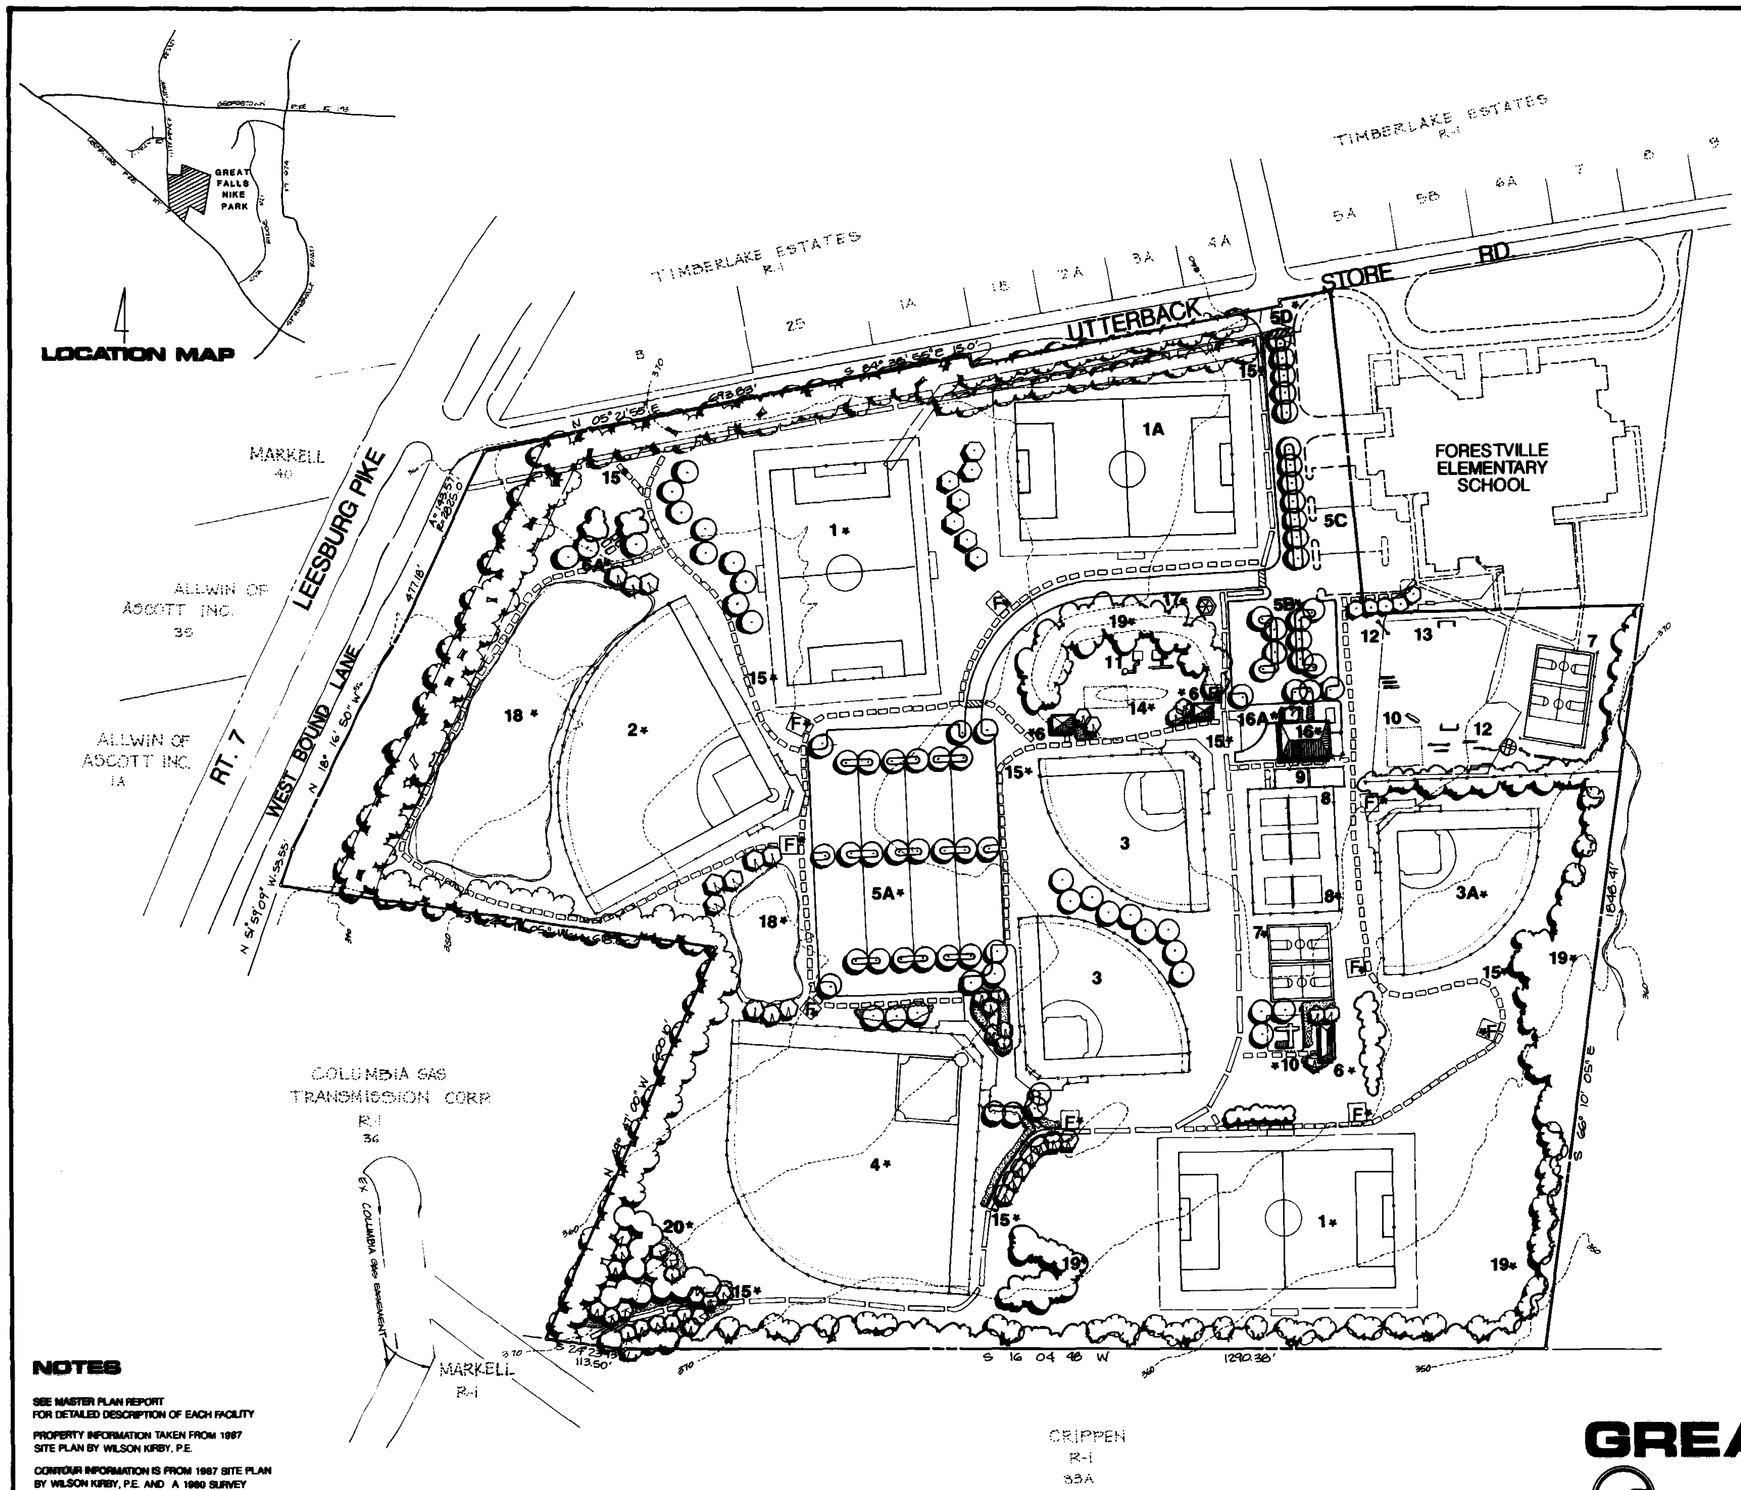

LEGEND

1. SOCCER FIELD* (LIGHTED, IRRIGATED)*
   1a. SOCCER FIELD (NON-LIGHTED, IRRIGATED)*
2. SOFTBALL FIELD* (LIGHTED, IRRIGATED)*
3. LITTLE LEAGUE FIELDS (LIGHTED, IRRIGATED)*
   3a. LITTLE LEAGUE FIELD* (LIGHTED, NON-IRRIGATED)*
4. BABE RUTH FIELD* (LIGHTED, IRRIGATED)*
5. PARKING LOTS
   5a. 260 PAVED SPACES* (LIGHTED)*
   5b. 43 PAVED SPACES* (LIGHTED)*
   5c. 61 PAVED SPACES (LIGHTED)
   5d. PARK ENTRANCE ROAD WITH CENTER ISLANDS
6. SHELTERED PICNIC AREAS*
   6a. NON-SHELTERED PICNIC AREA*
7. MULTI-USE COURTS, 4 TOTAL, 2 EXISTING, 2 PROPOSED, (4 LIGHTED)*
8. TENNIS COURTS, 3 TOTAL, 2 EXISTING, 1 PROPOSED, (3 LIGHTED)*
9. PRACTICE TENNIS COURT, 1 EXISTING, (LIGHTED)*
10. TOT LOTS, 2 TOTAL, 1 EXISTING, 1 PROPOSED*
11. PLAY APPARATUS
12. PLAY STRUCTURE
13. OPEN PLAY AREA/SCHOOL SEPTIC FIELD
14. SAND-PIT VOLLEYBALL COURT* (LIGHTED)*
15. TRAILS:
    COUNTYWIDE*
    FITNESS/ACCESSIBILITY*
16. MULTI-PURPOSE BUILDING*
    16a. PLAZA, SEATING/WAITING AREA*
17. RADOME (RELOCATED)*
18. STORM WATER MANAGEMENT*
19. PRESERVATION AREA*
20. REFORESTATION AREA*

KEY

- COUNTYWIDE TRAILS
- FITNESS/ACCESSABILITY TRAILS
- EXISTING VEGETATION TO BE PRESERVED
- F — PROPOSED FITNESS STATION
- * — PROPOSED FACILITY

F.C.P.A. BOARD

THOMAS B. WHITE,JR.	CHAIRMAN
ESTELLE HOLLEY	VICE CHAIRMAN
RAYMOND W. PHILIPPS	
LAURIE SISSON	SECRETARY-TREASURER
MARGARET ANDINO	
TOM BEATTY	
JAMES H. DAVIS	
FREDERICK M. CRABTREE	
ROBERT HULL	
GREGORY C. EVANS	
MARK A. HOLSTEEN	LANDSCAPE ARCHITECT
CECILIA A. LAMMERS	PROJECT MGR.
JAMES MASSEY	DESIGN DIVISION MGR.

NOTES

SEE MASTER PLAN REPORT FOR DETAILED DESCRIPTION OF EACH FACILITY

PROPERTY INFORMATION TAKEN FROM 1987 SITE PLAN BY WILSON KIRBY, P.E.

CONTOUR INFORMATION IS FROM 1987 SITE PLAN BY WILSON KIRBY, P.E. AND A 1989 SURVEY FAIRFAX COUNTY PARK AUTHORITY

COUNTOUR INTERVAL IS 10 FT.

THIS PLAN IS FOR CONCEPTUAL PURPOSES ONLY AND MAY CHANGE WITH FINAL ENGINEERING AND DESIGN.

MASTER PLAN

GREAT FALLS NIKE PARK

FAIRFAX COUNTY, VIRGINIA

0' 50' 100' 200' 300'

N

45.0 AC. TAX MAP 12-1 APPROVED: APRIL 1991

V-0603