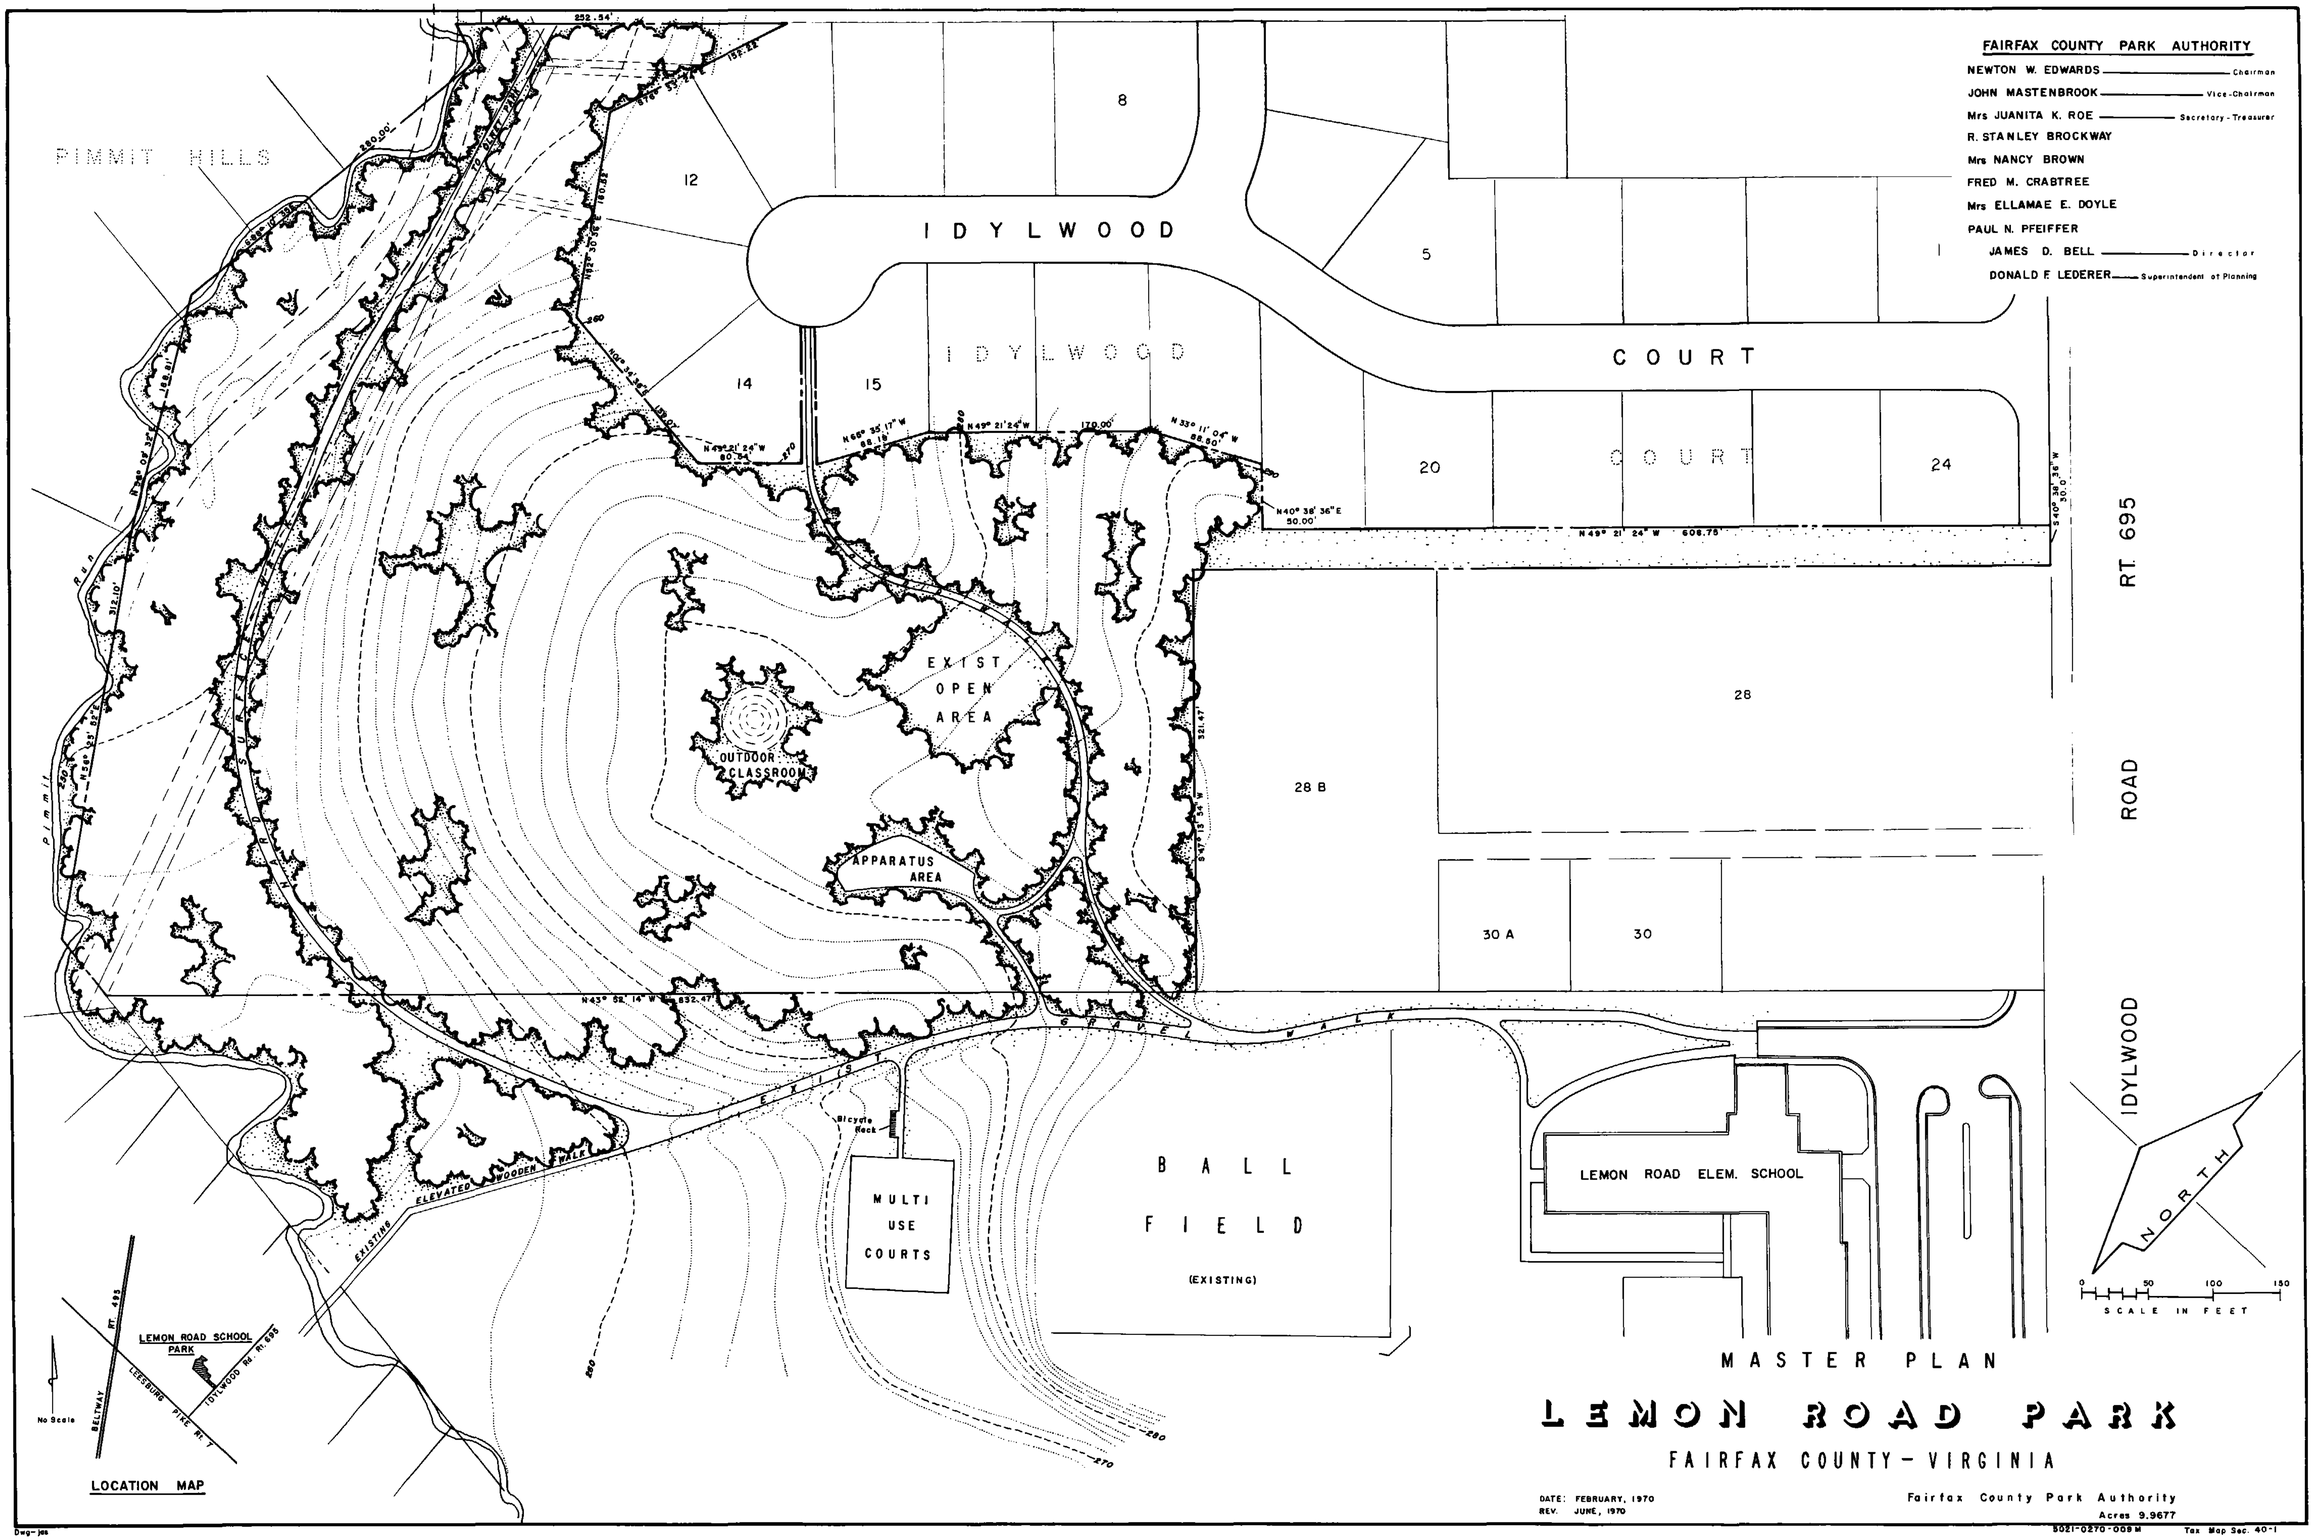
FAIRFAX COUNTY PARK AUTHORITY
NEWTON W. EDWARDS — Chairman
JOHN MASTENBROOK — Vice-Chairman
Mrs JUANITA K. ROE — Secretary-Treasurer
R. STANLEY BROCKWAY
Mrs NANCY BROWN
FRED M. CRABTREE
Mrs ELLAMAE E. DOYLE
PAUL N. PFEIFFER
JAMES D. BELL — Director
DONALD F. LEDERER — Superintendent of Planning
PIMMIT HILLS
IDYLWOOD
IDYLWOOD COURT
COURT
COURT
RT. 695
ROAD
IDYLWOOD
EXIST OPEN AREA
OUTDOOR CLASSROOM
APPARATUS AREA
EXISTING ELEVATED WOODEN WALK
EXIST GRAVEL WALK
Bicycle Rack
MULTI USE COURTS
BALL FIELD
(EXISTING)
LEMON ROAD ELEM. SCHOOL
NORTH
SCALE IN FEET
LEMON ROAD SCHOOL PARK
BELTWAY
LEESBURG PIKE Rt. 7
IDYLWOOD Rd. Rt. 695
No Scale
LOCATION MAP
MASTER PLAN
LEMON ROAD PARK
FAIRFAX COUNTY - VIRGINIA
DATE: FEBRUARY, 1970
REV. JUNE, 1970
Fairfax County Park Authority
Acres 9.9677
5021-0270-009 M
Tax Map Sec. 40-1