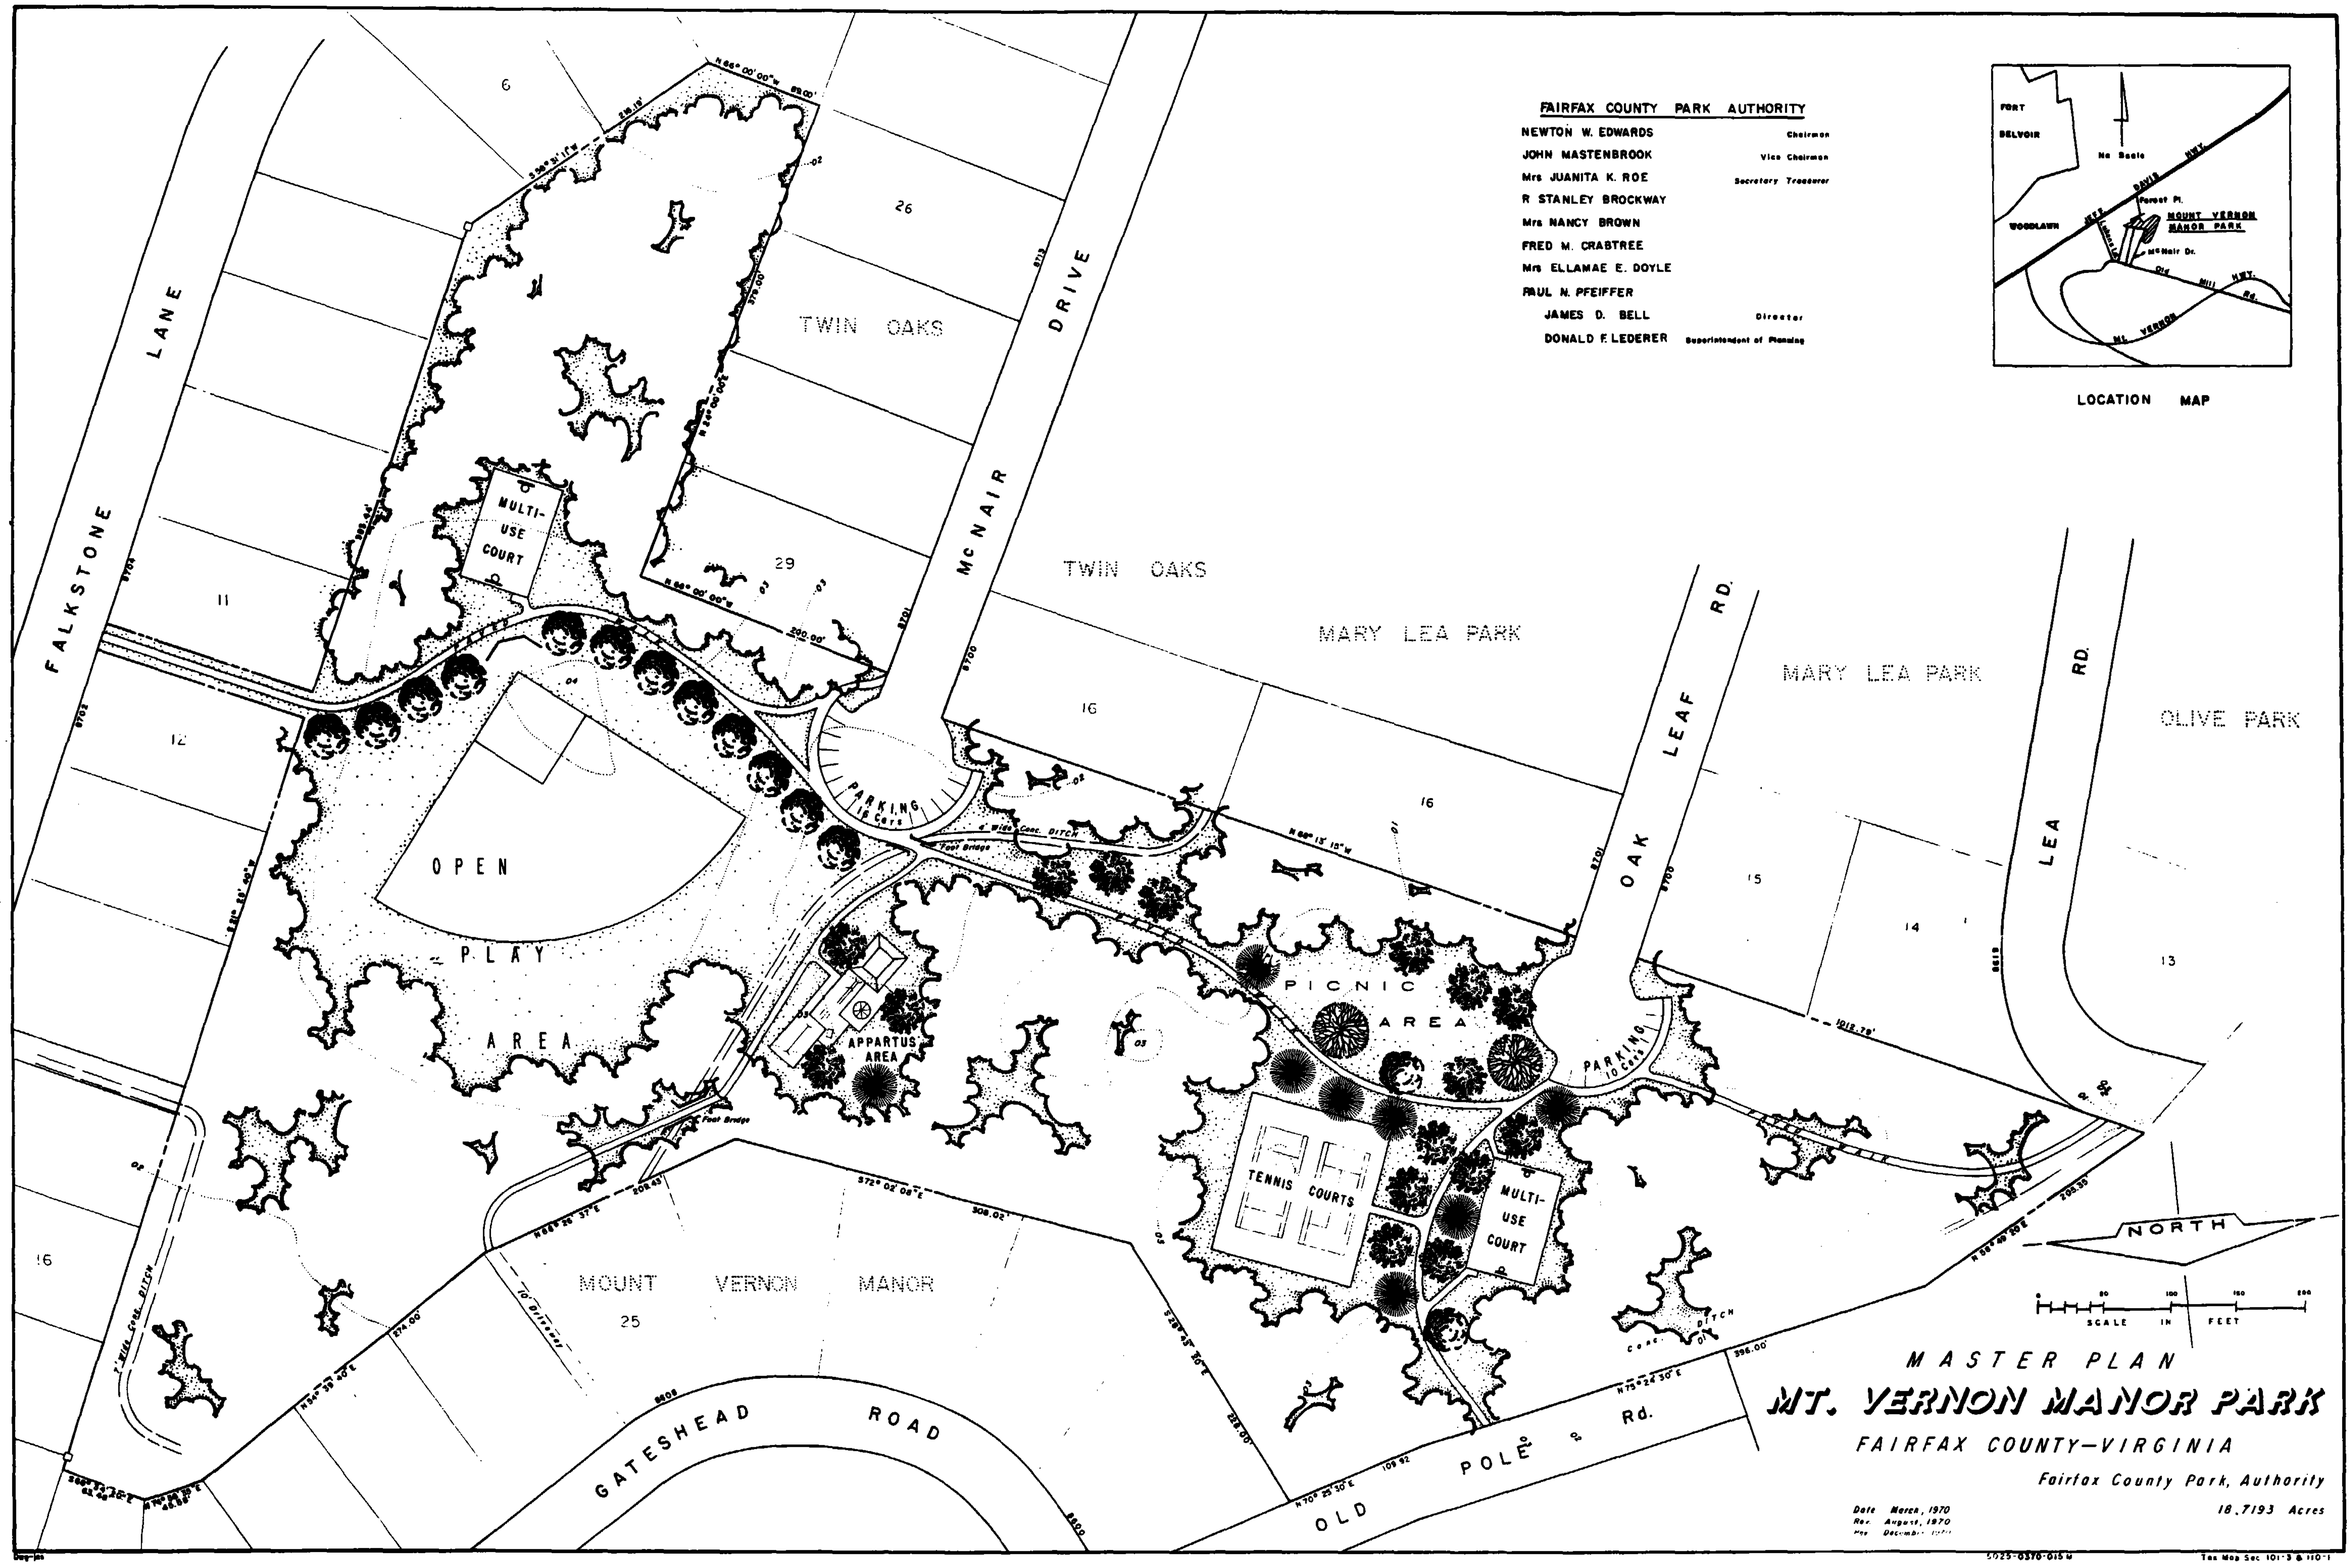
FAIRFAX COUNTY PARK AUTHORITY
NEWTON W. EDWARDS Chairman
JOHN MASTENBROOK Vice Chairman
Mrs JUANITA K. ROE Secretary Treasurer
R STANLEY BROCKWAY
Mrs NANCY BROWN
FRED M. CRABTREE
Mrs ELLAMAE E. DOYLE
PAUL N. PFEIFFER
JAMES D. BELL Director
DONALD F. LEDERER Superintendent of Planning
LOCATION MAP
FORT BELVOIR
WOODLAWN
MOUNT VERNON MANOR PARK
FALKSTONE LANE
McNAIR DRIVE
TWIN OAKS
MARY LEA PARK
OLIVE PARK
OAK LEAF RD.
LEA RD.
OPEN PLAY AREA
MULTI-USE COURT
PARKING 16 Cars
APPARTUS AREA
PICNIC AREA
PARKING 10 Cars
TENNIS COURTS
MULTI-USE COURT
MOUNT VERNON MANOR
GATESHEAD ROAD
OLD POLE Rd.
NORTH
SCALE IN FEET
MASTER PLAN
MT. VERNON MANOR PARK
FAIRFAX COUNTY—VIRGINIA
Fairfax County Park, Authority
18.7193 Acres
Date March, 1970
Rev. August, 1970