PLANT TREE SPECIES TOLERANT OF WET CONDITIONS TO SCREEN & ENHANCE THE FIELD AREA. THE FOLLOWING SPECIES COULD BE USED

TSUGA CANADENSIS	EASTERN HEMLOCK
ABIES BALSAMEA	BALSAM FIR
PICEA MARIANA	BLACK SPRUCE
SALIX BABYLONICA	BABYLON WEEPING WILLOW
FAGUS GRANDIFOLIA	AMERICAN BEECH
NYSSA SYLVATICA	BLACK TUPELO
ACER RUBRUM	RED MAPLE
POPULUS DELTOIDES	EASTERN COTTONWOOD
CRATAEGUS PHAENOPYRUM	WASHINGTON HAWTHORNE
MALUS SPECIES	CRABAPPLE
LIQUIDAMBAR STYRACIFLUA	SWEET GUM
MAGNOLIA VIRGINIANA	SWEETBAY MAGNOLIA
QUERCUS BICOLOR	SWAMP WHITE OAK

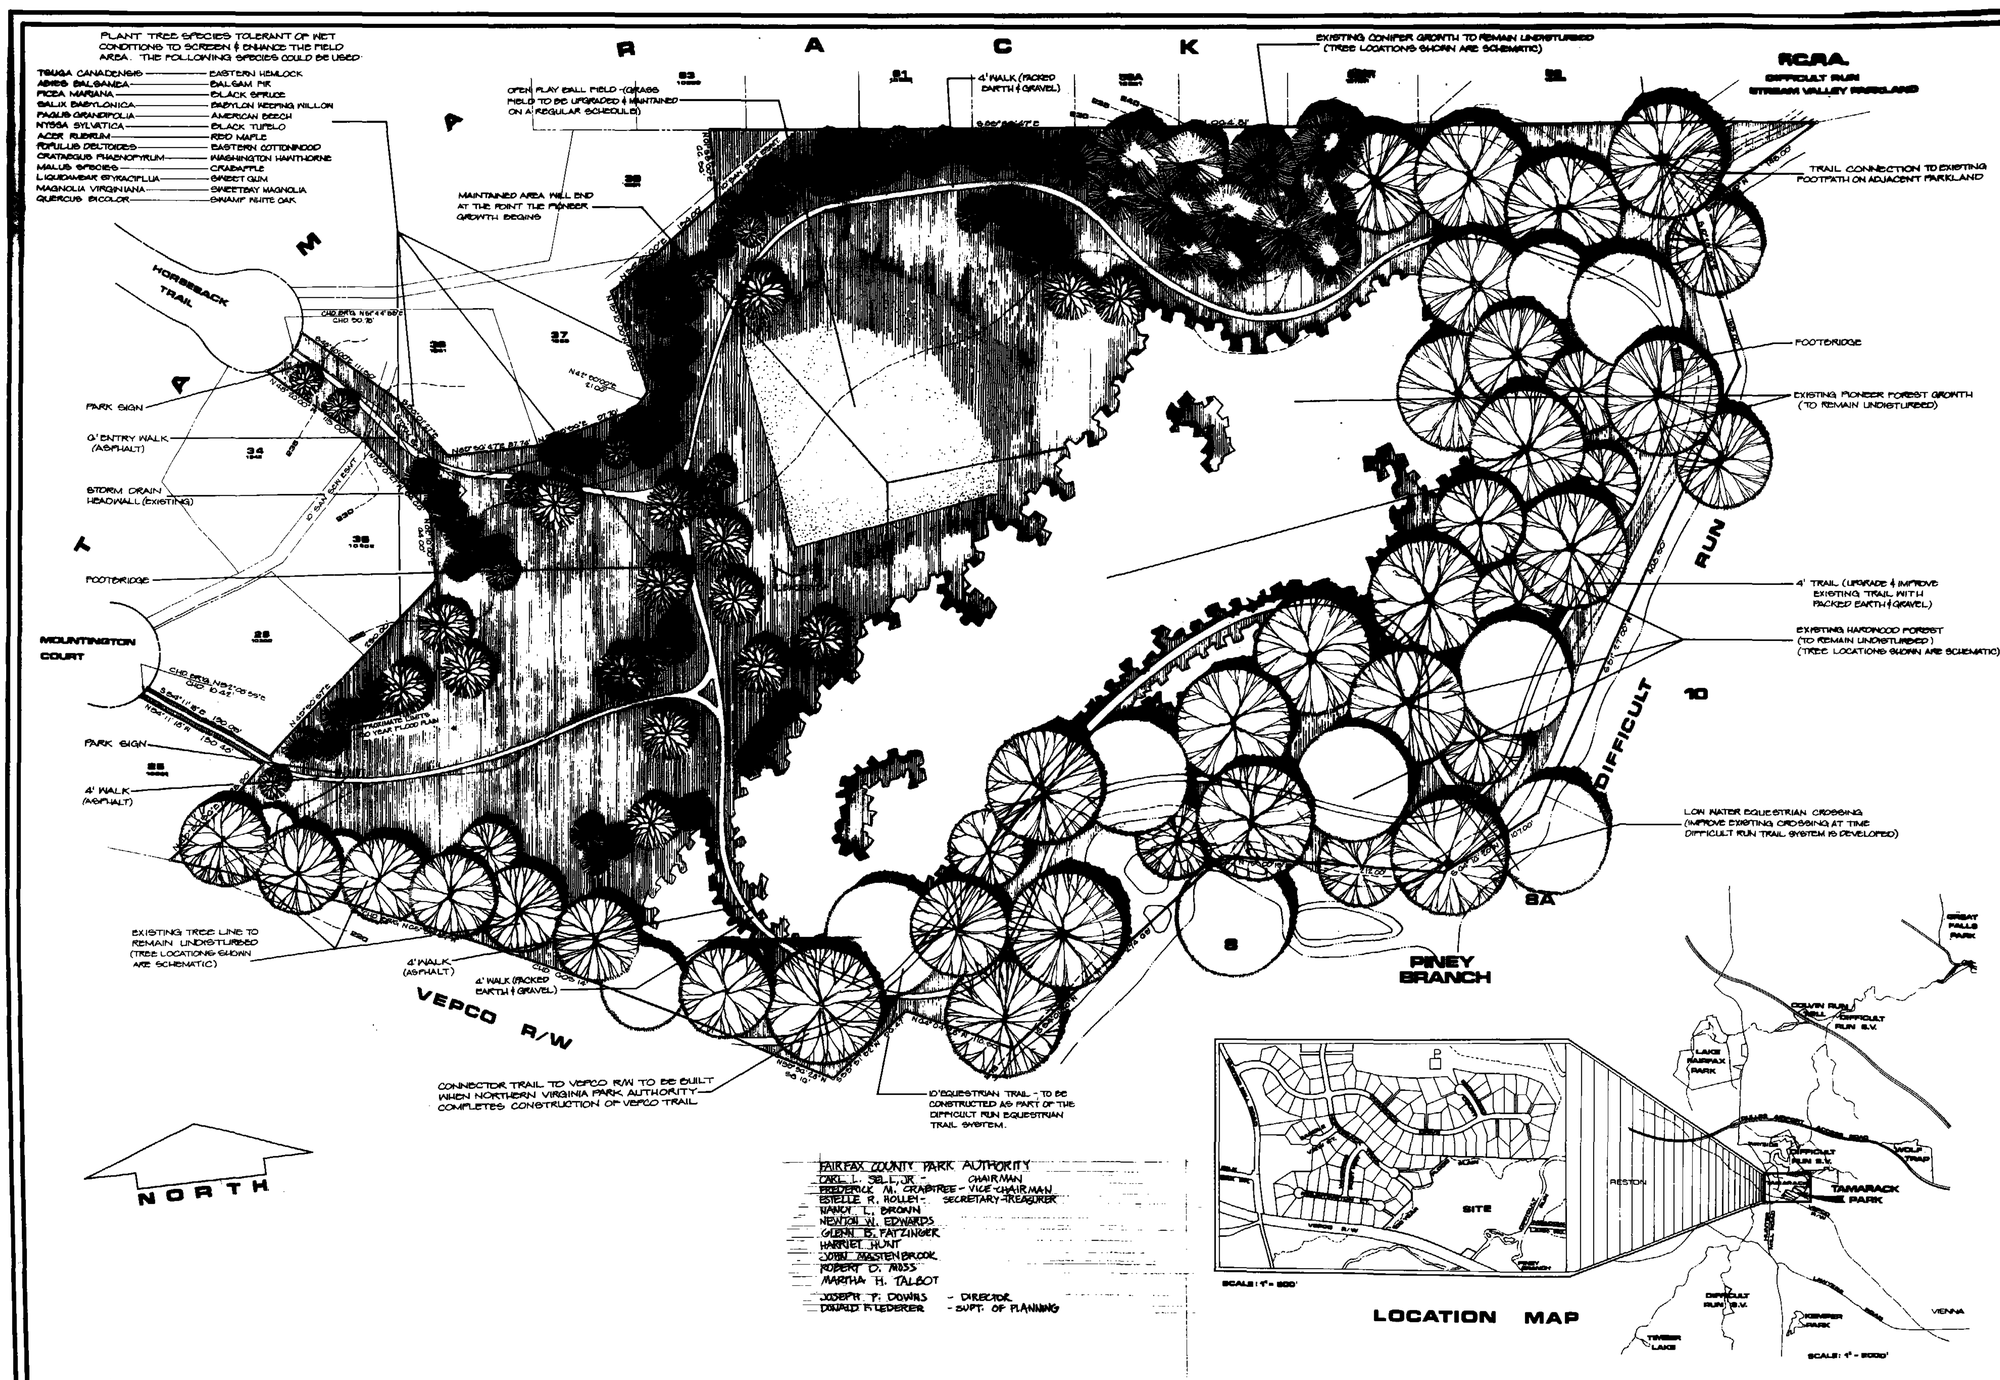

FAIRFAX COUNTY PARK AUTHORITY
CARL L. SELL, JR. - CHAIRMAN
FREDERICK M. CRABTREE - VICE CHAIRMAN
ESTELLE R. HOLLEY - SECRETARY-TREASURER
NANCY L. BROWN
NEWTON W. EDWARDS
GLENN E. PATZINGER
HARRIET HUNT
JOHN MASTENBROOK
ROBERT D. MOSS
MARTHA H. TALBOT
JOSEPH T. DOWNS - DIRECTOR
DONALD F. LEDERER - SUPT. OF PLANNING

LONG, RINKER AND BROWN
Engineering - Surveying - Land Planning
FAIRFAX, VIRGINIA

TAMARACK PARK
FAIRFAX COUNTY PARK AUTHORITY
FAIRFAX COUNTY, VIRGINIA

MASTER PLAN

TAX MAP SEC. 27-2 20.85 ACRES

100 50 0 50 100 150 200

APRIL 1976