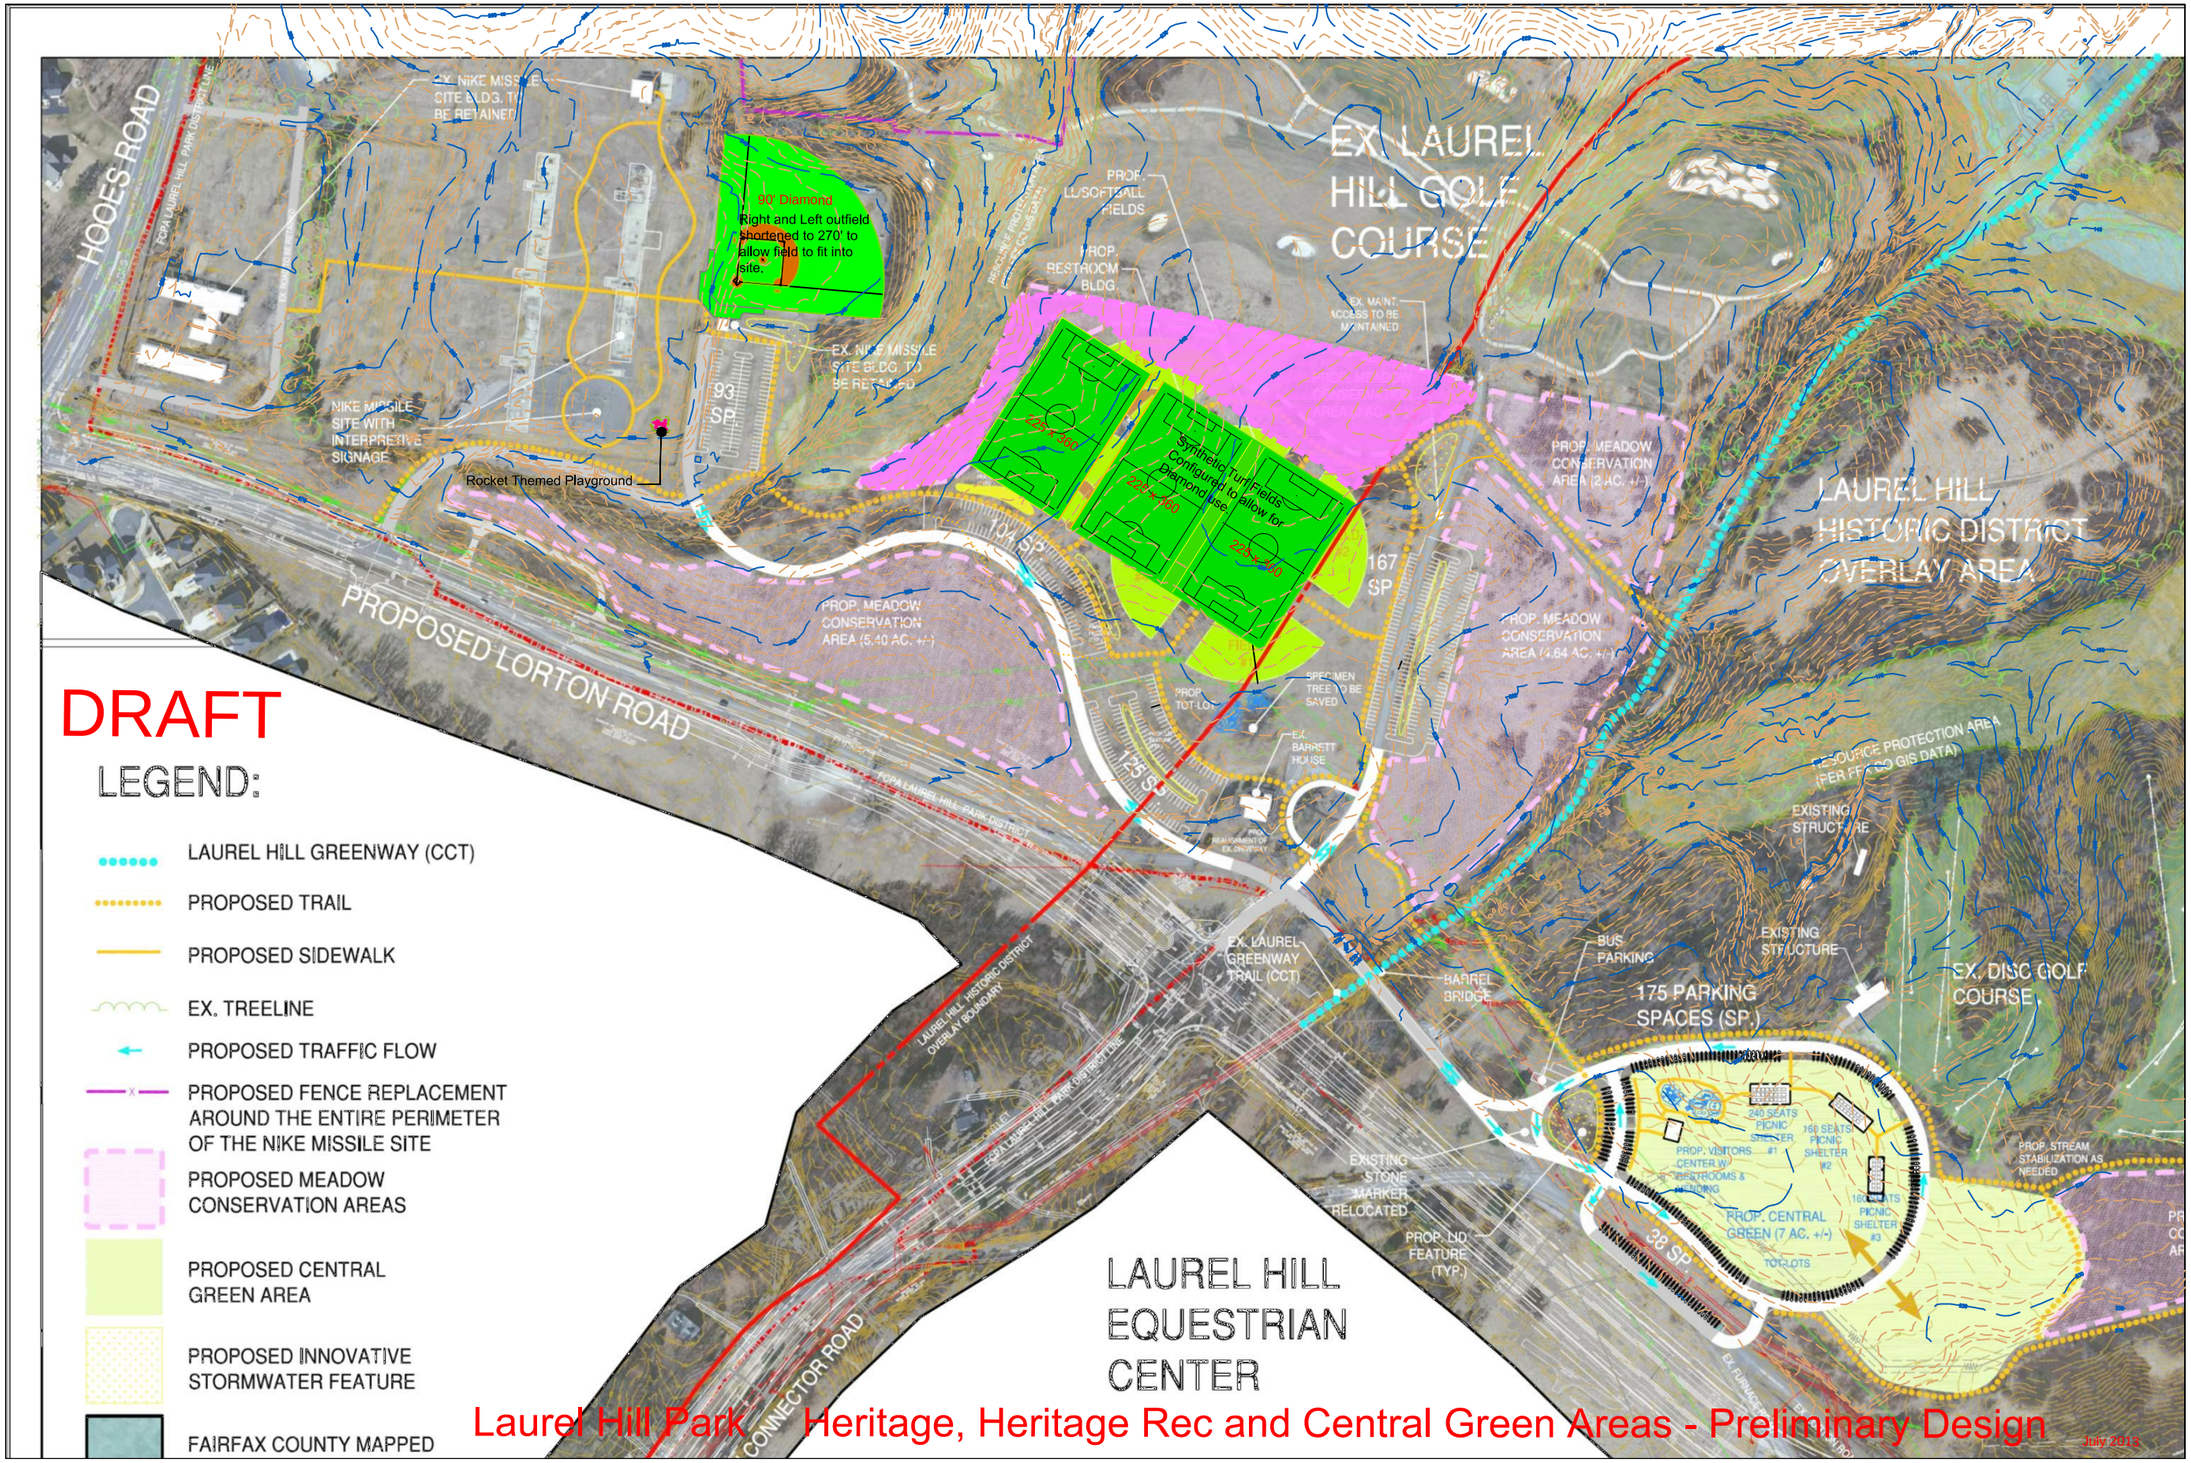
DRAFT
LEGEND:
LAUREL HILL GREENWAY (CCT)
PROPOSED TRAIL
PROPOSED SIDEWALK
EX. TREELINE
PROPOSED TRAFFIC FLOW
PROPOSED FENCE REPLACEMENT AROUND THE ENTIRE PERIMETER OF THE NIKE MISSILE SITE
PROPOSED MEADOW CONSERVATION AREAS
PROPOSED CENTRAL GREEN AREA
PROPOSED INNOVATIVE STORMWATER FEATURE
FAIRFAX COUNTY MAPPED
HOOES ROAD
PROPOSED LORTON ROAD
EX. LAUREL HILL GOLF COURSE
LAUREL HILL HISTORIC DISTRICT OVERLAY AREA
LAUREL HILL EQUESTRIAN CENTER
90' Diamond
Right and Left outfield shortened to 270' to allow field to fit into site.
Rocket Themed Playground
Synthetic Turf Fields Configured to allow for Diamond use
NIKE MISSILE SITE WITH INTERPRETIVE SIGNAGE
PROP. MEADOW CONSERVATION AREA (5.40 AC. +/-)
PROP. MEADOW CONSERVATION AREA (4.64 AC. +/-)
PROP. MEADOW CONSERVATION AREA (2 AC. +/-)
PROP. LU/SOFTBALL FIELDS
PROP. RESTROOM BLDG.
EX. MAINT. ACCESS TO BE MAINTAINED
EX. LAUREL GREENWAY TRAIL (CCT)
BARREL BRIDGE
BUS PARKING
175 PARKING SPACES (SP.)
EXISTING STRUCTURE
EX. DISC GOLF COURSE
PROP. CENTRAL GREEN (7 AC. +/-)
240 SEATS PICNIC SHELTER #1
160 SEATS PICNIC SHELTER #2
160 SEATS PICNIC SHELTER #3
PROP. VISITORS CENTER W/ RESTROOMS & BUILDING
TOT-LOTS
PROP. STREAM STABILIZATION AS NEEDED
EXISTING STONE MARKER RELOCATED
PROP. LID FEATURE (TYP.)
CONNECTOR ROAD
Laurel Hill Park Heritage, Heritage Rec and Central Green Areas - Preliminary Design
July 2012