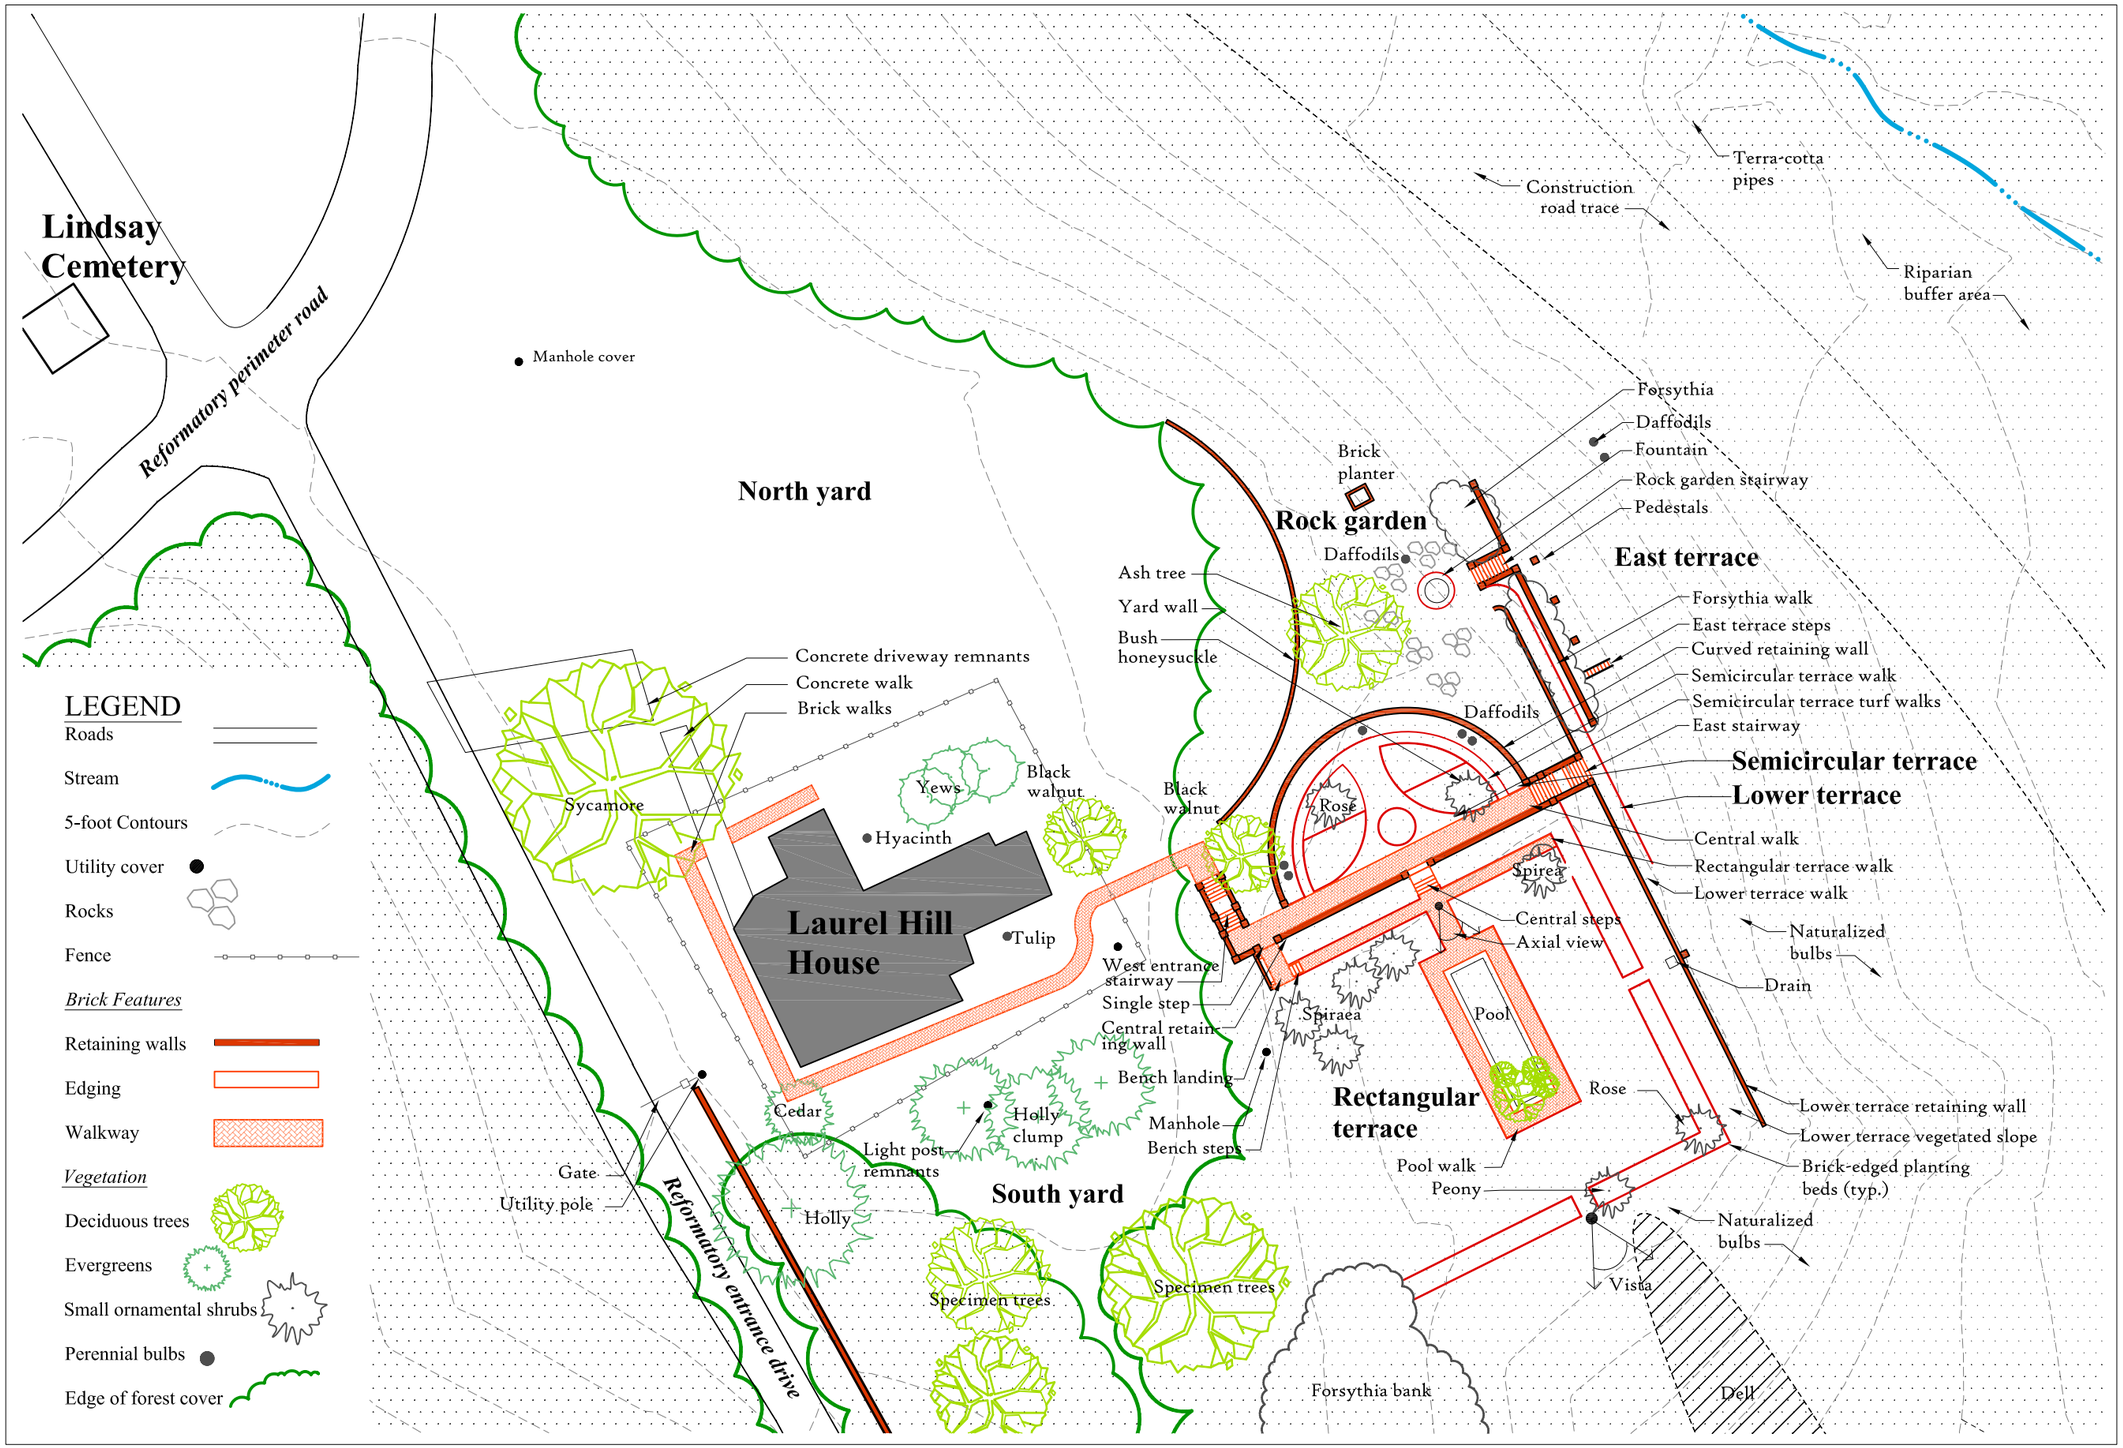

Laurel Hill

Lorton, Virginia

Cultural Landscape Report

JMA
John Milner Associates, Inc.

300 West Main Street Suite 201
Charlottesville, Virginia 22903

t: 434 979 1617
f: 434 979 3645
johnmilnerassociates.com

FOR PLANNING PURPOSES ONLY

NOT FOR CONSTRUCTION

0 20 40

SCALE 1"=20'

AutoCAD basemap derived from:
GIS shapefiles provided by FCPA
Field survey, April 2006 and April 2008

Existing Conditions

Laurel Hill Terraced Garden

Map 3-2