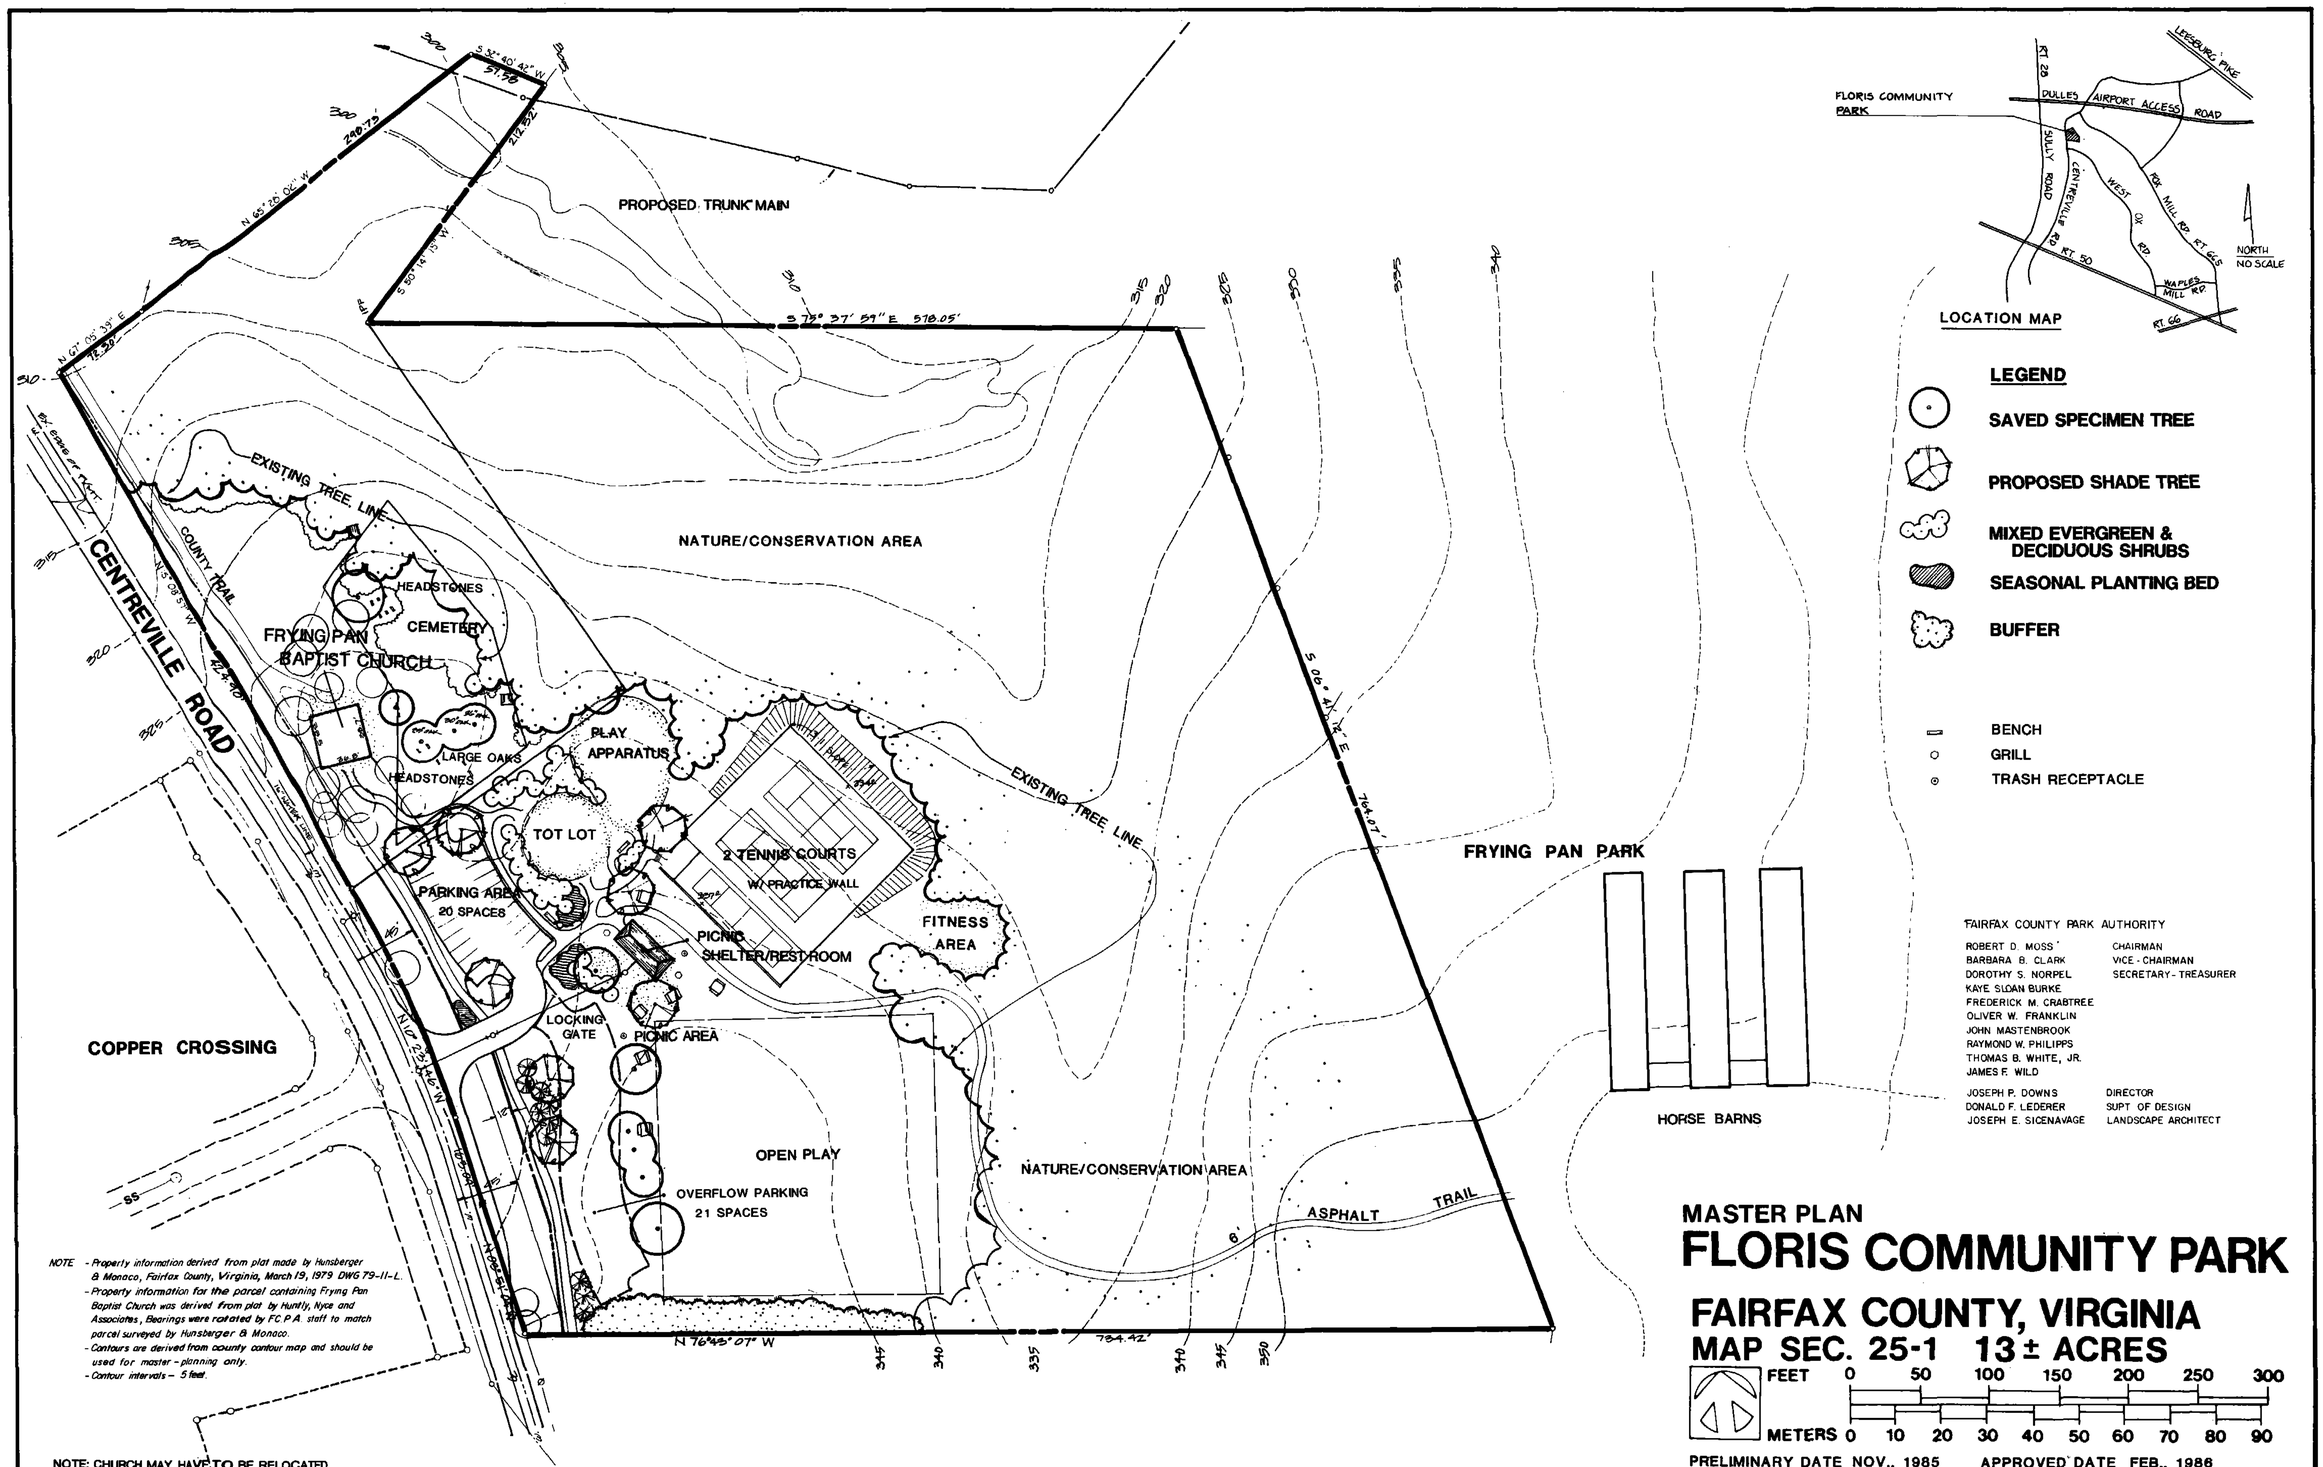
PROPOSED TRUNK MAIN
NATURE/CONSERVATION AREA
EXISTING TREE LINE
COUNTY TRAIL
CENTREVILLE ROAD
FRYING PAN BAPTIST CHURCH
HEADSTONES
CEMETERY
LARGE OAKS
HEADSTONES
PLAY APPARATUS
TOT LOT
PARKING AREA 20 SPACES
2 TENNIS COURTS W/ PRACTICE WALL
PICNIC SHELTER/REST ROOM
FITNESS AREA
LOCKING GATE
PICNIC AREA
OPEN PLAY
OVERFLOW PARKING 21 SPACES
NATURE/CONSERVATION AREA
ASPHALT TRAIL
FRYING PAN PARK
HORSE BARNS
COPPER CROSSING
S 75° 37' 59" E 570.05'
N 76°43' 07" W
S 06° 41' 24" E
764.07'
N 65° 26' 02" W
290.75'
212.52'
S 52° 40' 42" W
51.98'
S 50° 16' 13" W
N 07° 05' 39" E
N 15° 09' 51" W
N 17° 23' 46" W
NOTE - Property information derived from plat made by Hunsberger & Monaco, Fairfax County, Virginia, March 19, 1979 DWG 79-11-L.
- Property information for the parcel containing Frying Pan Baptist Church was derived from plat by Huntly, Nyce and Associates, Bearings were rotated by F.C.P.A. staff to match parcel surveyed by Hunsberger & Monaco.
- Contours are derived from county contour map and should be used for master-planning only.
- Contour intervals - 5 feet.
NOTE: CHURCH MAY HAVE TO BE RELOCATED
FLORIS COMMUNITY PARK
DULLES AIRPORT ACCESS ROAD
LEESBURG PIKE
RT. 28
SULLY ROAD
CENTREVILLE RD
WEST OX RD
FOX MILL RD RT. 665
RT. 50
MAPLES MILL RD
RT. 66
NORTH NO SCALE
LOCATION MAP
LEGEND
SAVED SPECIMEN TREE
PROPOSED SHADE TREE
MIXED EVERGREEN & DECIDUOUS SHRUBS
SEASONAL PLANTING BED
BUFFER
BENCH
GRILL
TRASH RECEPTACLE
FAIRFAX COUNTY PARK AUTHORITY
ROBERT D. MOSS CHAIRMAN
BARBARA B. CLARK VICE-CHAIRMAN
DOROTHY S. NORPEL SECRETARY-TREASURER
KAYE SLOAN BURKE
FREDERICK M. CRABTREE
OLIVER W. FRANKLIN
JOHN MASTENBROOK
RAYMOND W. PHILIPPS
THOMAS B. WHITE, JR.
JAMES F. WILD
JOSEPH P. DOWNS DIRECTOR
DONALD F. LEDERER SUPT OF DESIGN
JOSEPH E. SICENAVAGE LANDSCAPE ARCHITECT
MASTER PLAN
FLORIS COMMUNITY PARK
FAIRFAX COUNTY, VIRGINIA
MAP SEC. 25-1 13 ± ACRES
FEET 0 50 100 150 200 250 300
METERS 0 10 20 30 40 50 60 70 80 90
PRELIMINARY DATE NOV., 1985 APPROVED DATE FEB., 1986
FLORIS COMMUNITY 4297-0386-006MP MAP SEC. 25-1