ATHLETIC FIELD LIGHTING VIEW ANALYSIS DRAFT

J.E.B. Stuart Park Master Plan Amendment

Prepared by Park Planning Branch

FAIRFAX COUNTY PARK AUTHORITY

12055 Government Center Parkway
Suite 406
Fairfax, VA 22035-1118

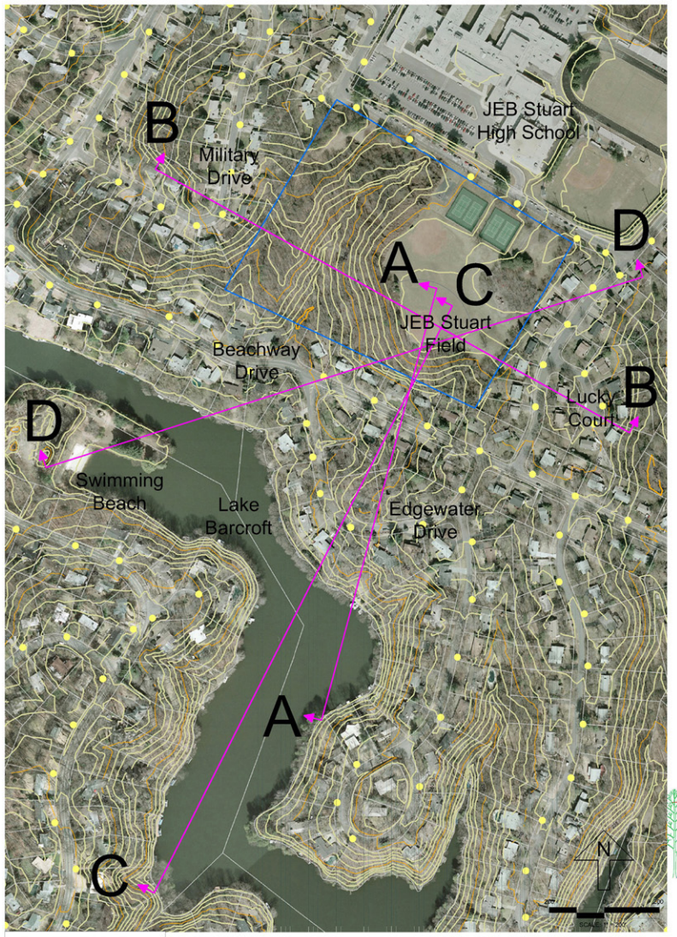

SECTION AA

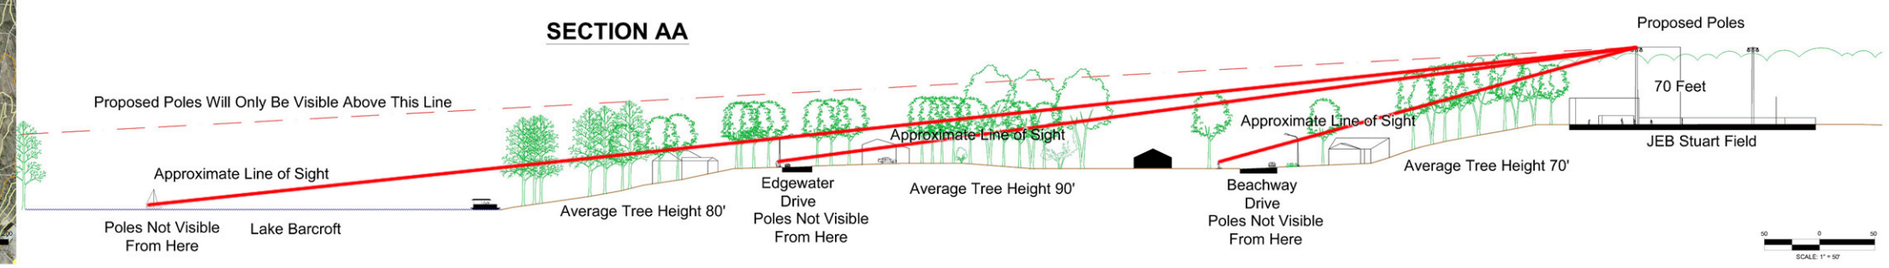

SECTION BB

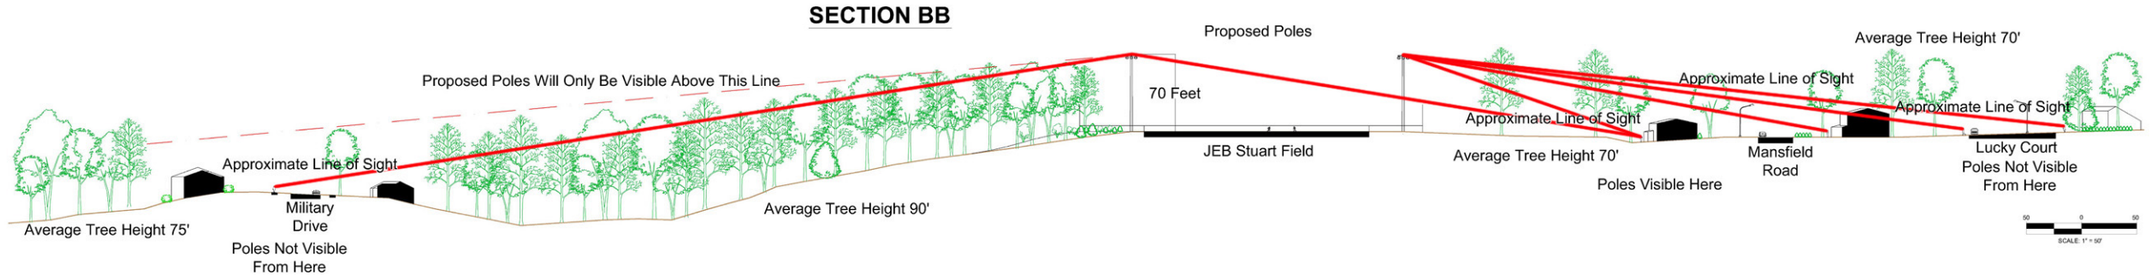

SECTION CC

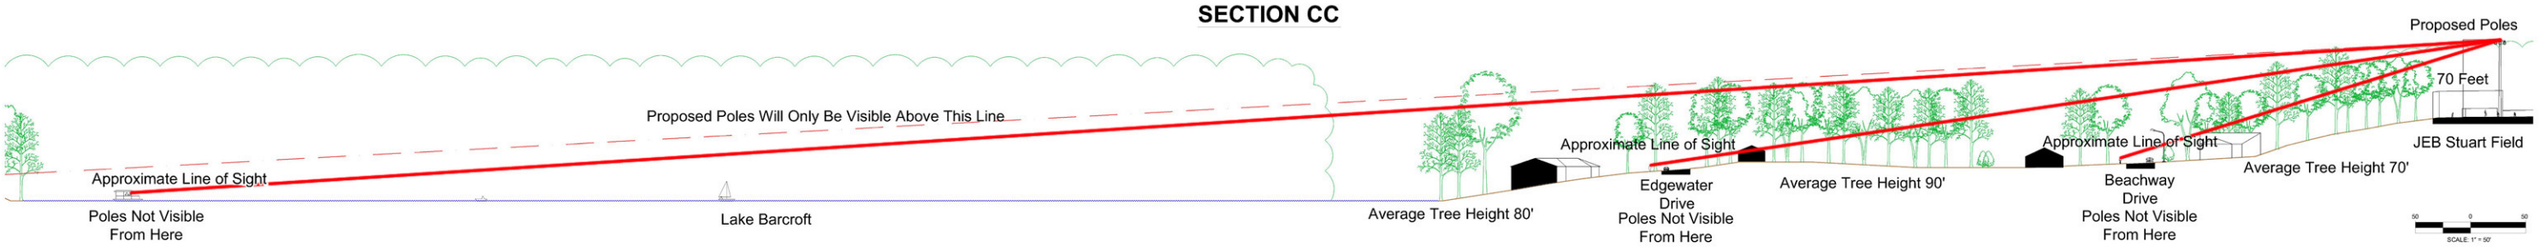
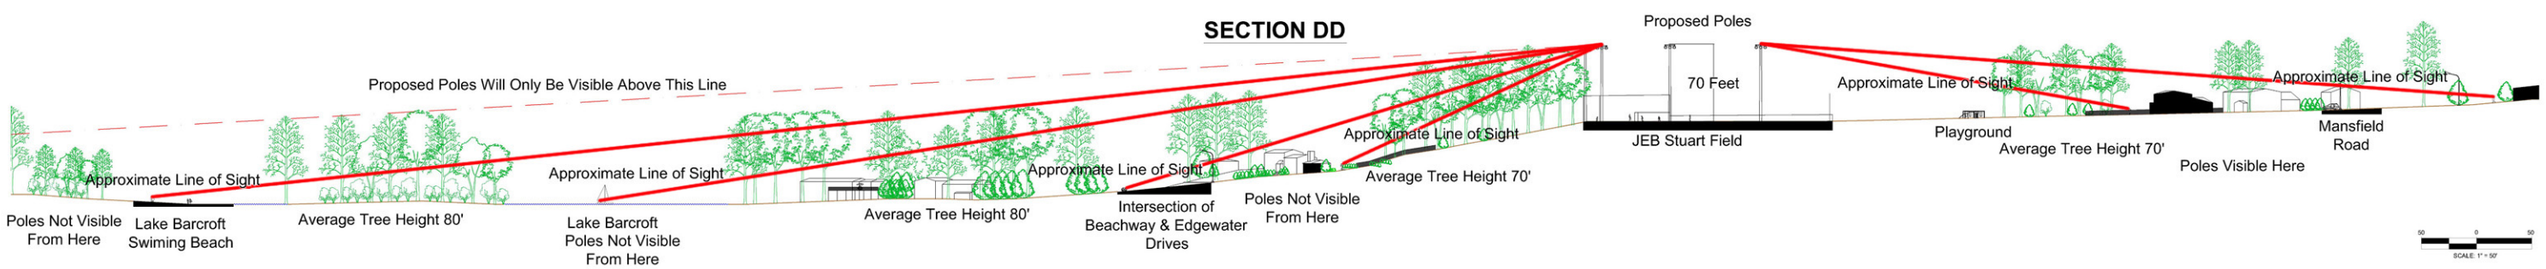
SECTION DD