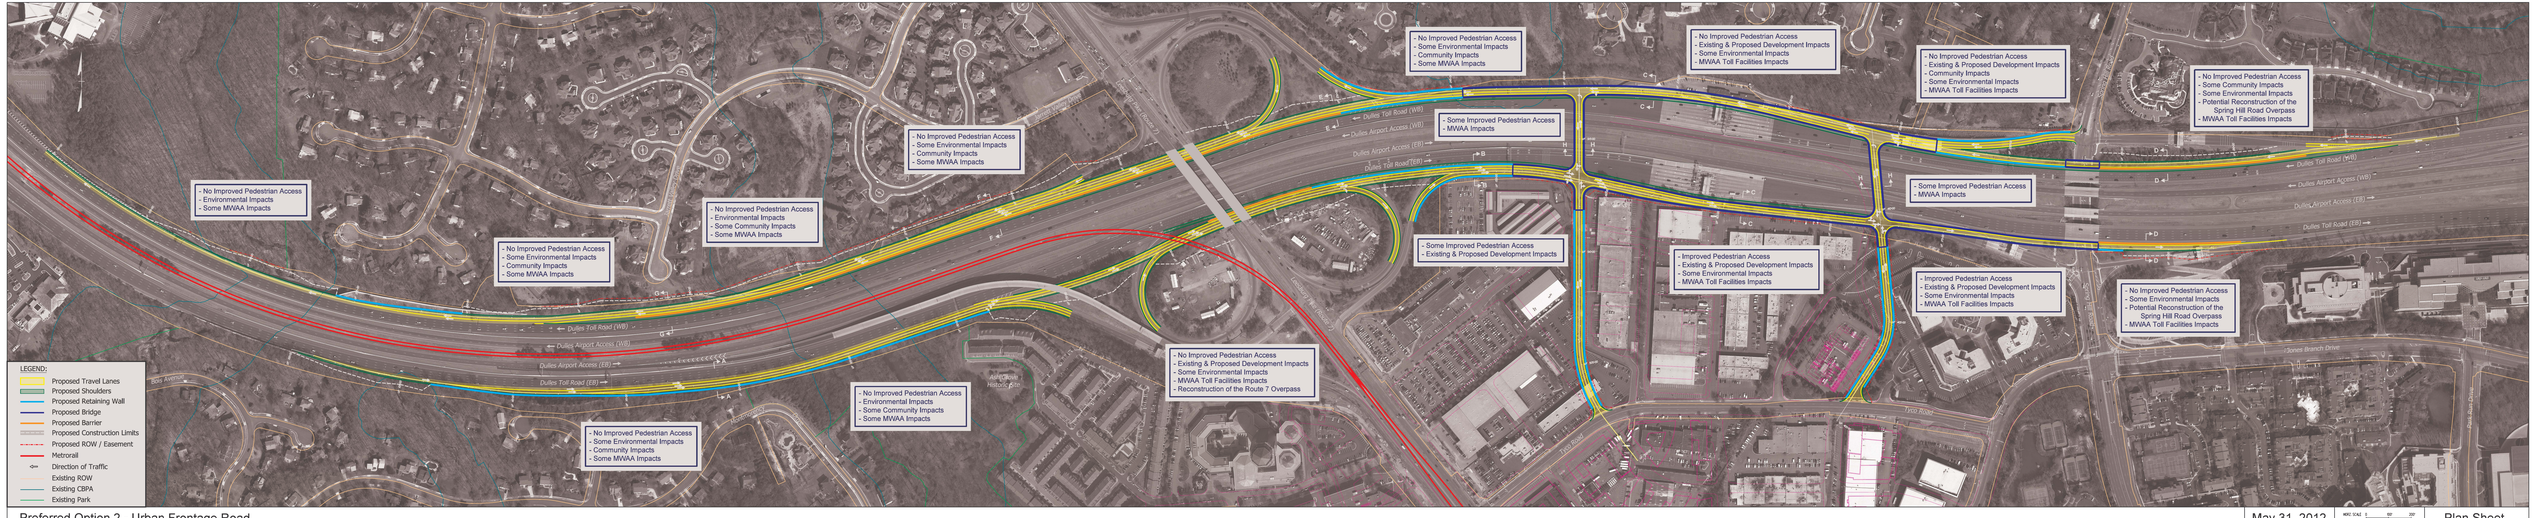

Preferred Option 2 - Urban Frontage Road

May 31, 2012

HORIZ. SCALE: 0 50' 100'
VERT. SCALE: 0 50' 100'

Plan Sheet