ATTACHMENT #2

TYPICAL WET POND

NOT TO SCALE

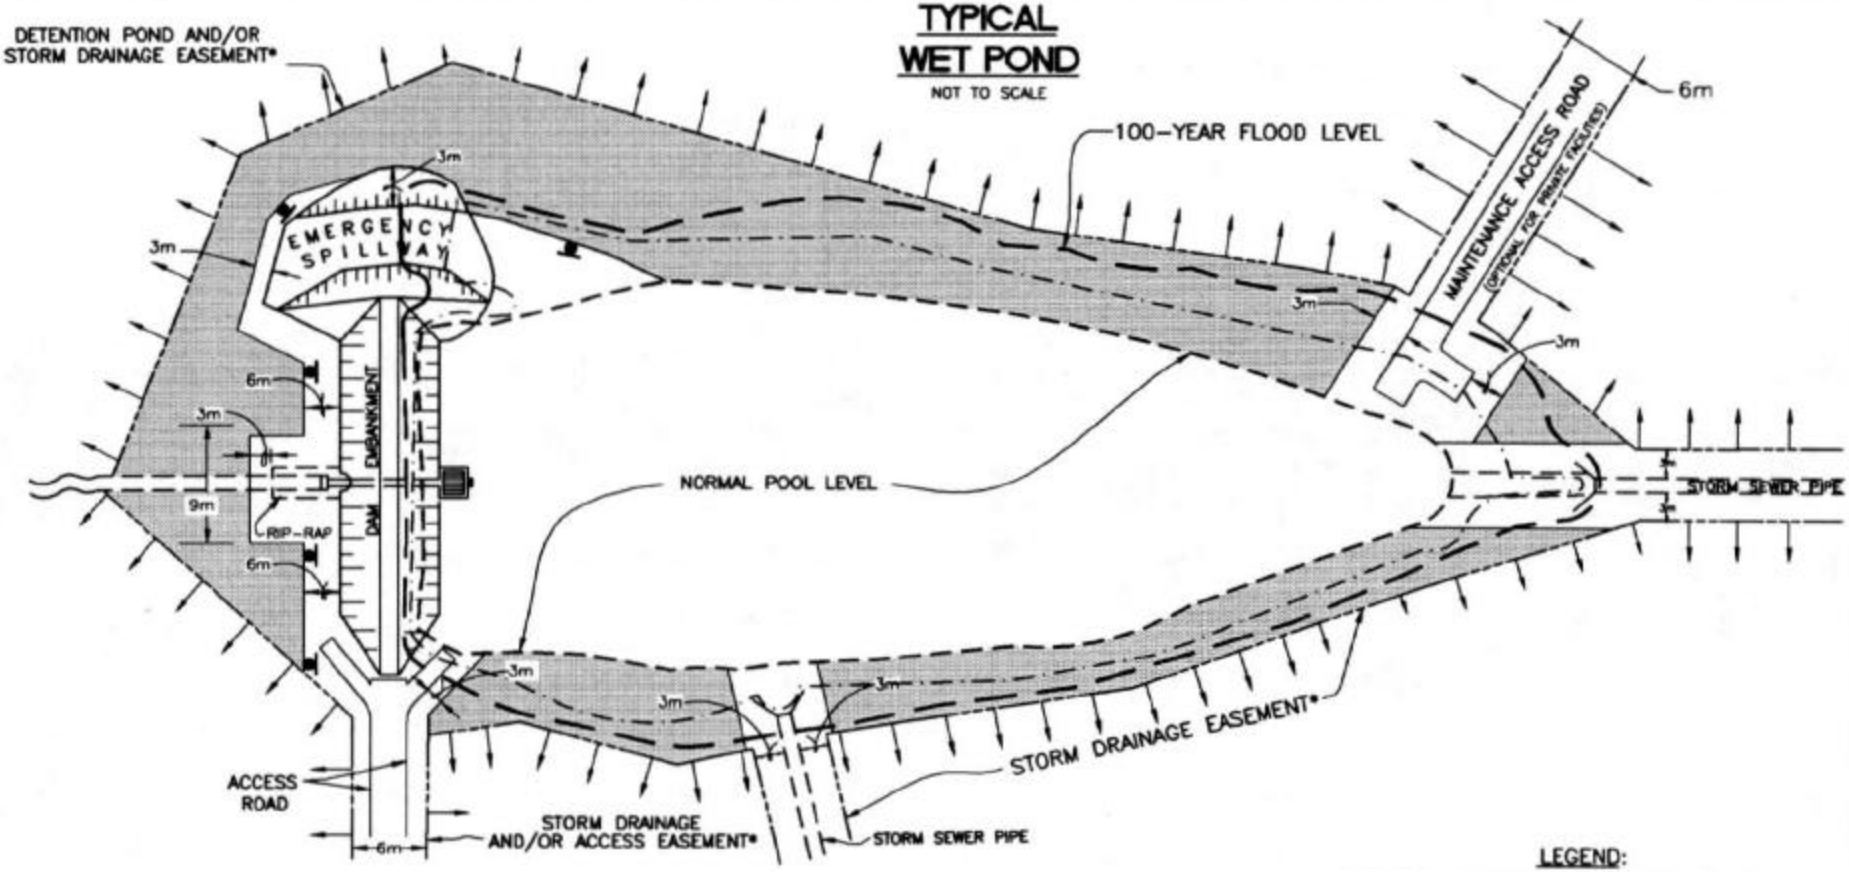

LEGEND:

- TREE PLANTING IS ALLOWED IN SHADED AREAS WITH APPROVAL BY MSMD OF DEPARTMENT OF PUBLIC WORKS AND ENVIRONMENTAL SERVICES. NOTE THAT THE DRIPLINE OF A 10-YEAR OLD TREE SHOULD NOT EXCEED THE TREE PRESERVATION BOUNDARIES SHOWN AT THE TOE OF THE DAM EMBANKMENT.
- AREA OUTSIDE OF STORM DRAINAGE EASEMENT MAY BE PLANTED WITH TREES
- POND SHORELINE
- 100-YEAR STORM WATER ELEVATION
- DELINEATOR POSTS DESIGNATING THE PLANTING LIMITS

GENERAL NOTE

1. Trees, shrubs, or any other woody plants shall not be planted on the dam embankment, emergency spillway, or adjacent areas extending at least 6m beyond the embankment toe and abutment contacts. Similarly, trees, shrubs, and other woody plants are prohibited in access easements and not closer than 3m to other structural elements such as the outfall, headwall structures, channels, storm sewers, etc.

*PRIVATELY MAINTAINED FACILITIES NORMALLY WOULD NOT HAVE A PUBLIC EASEMENT.

NOTE: 3 meters (m) = 10 feet

DATE: 02/17/99