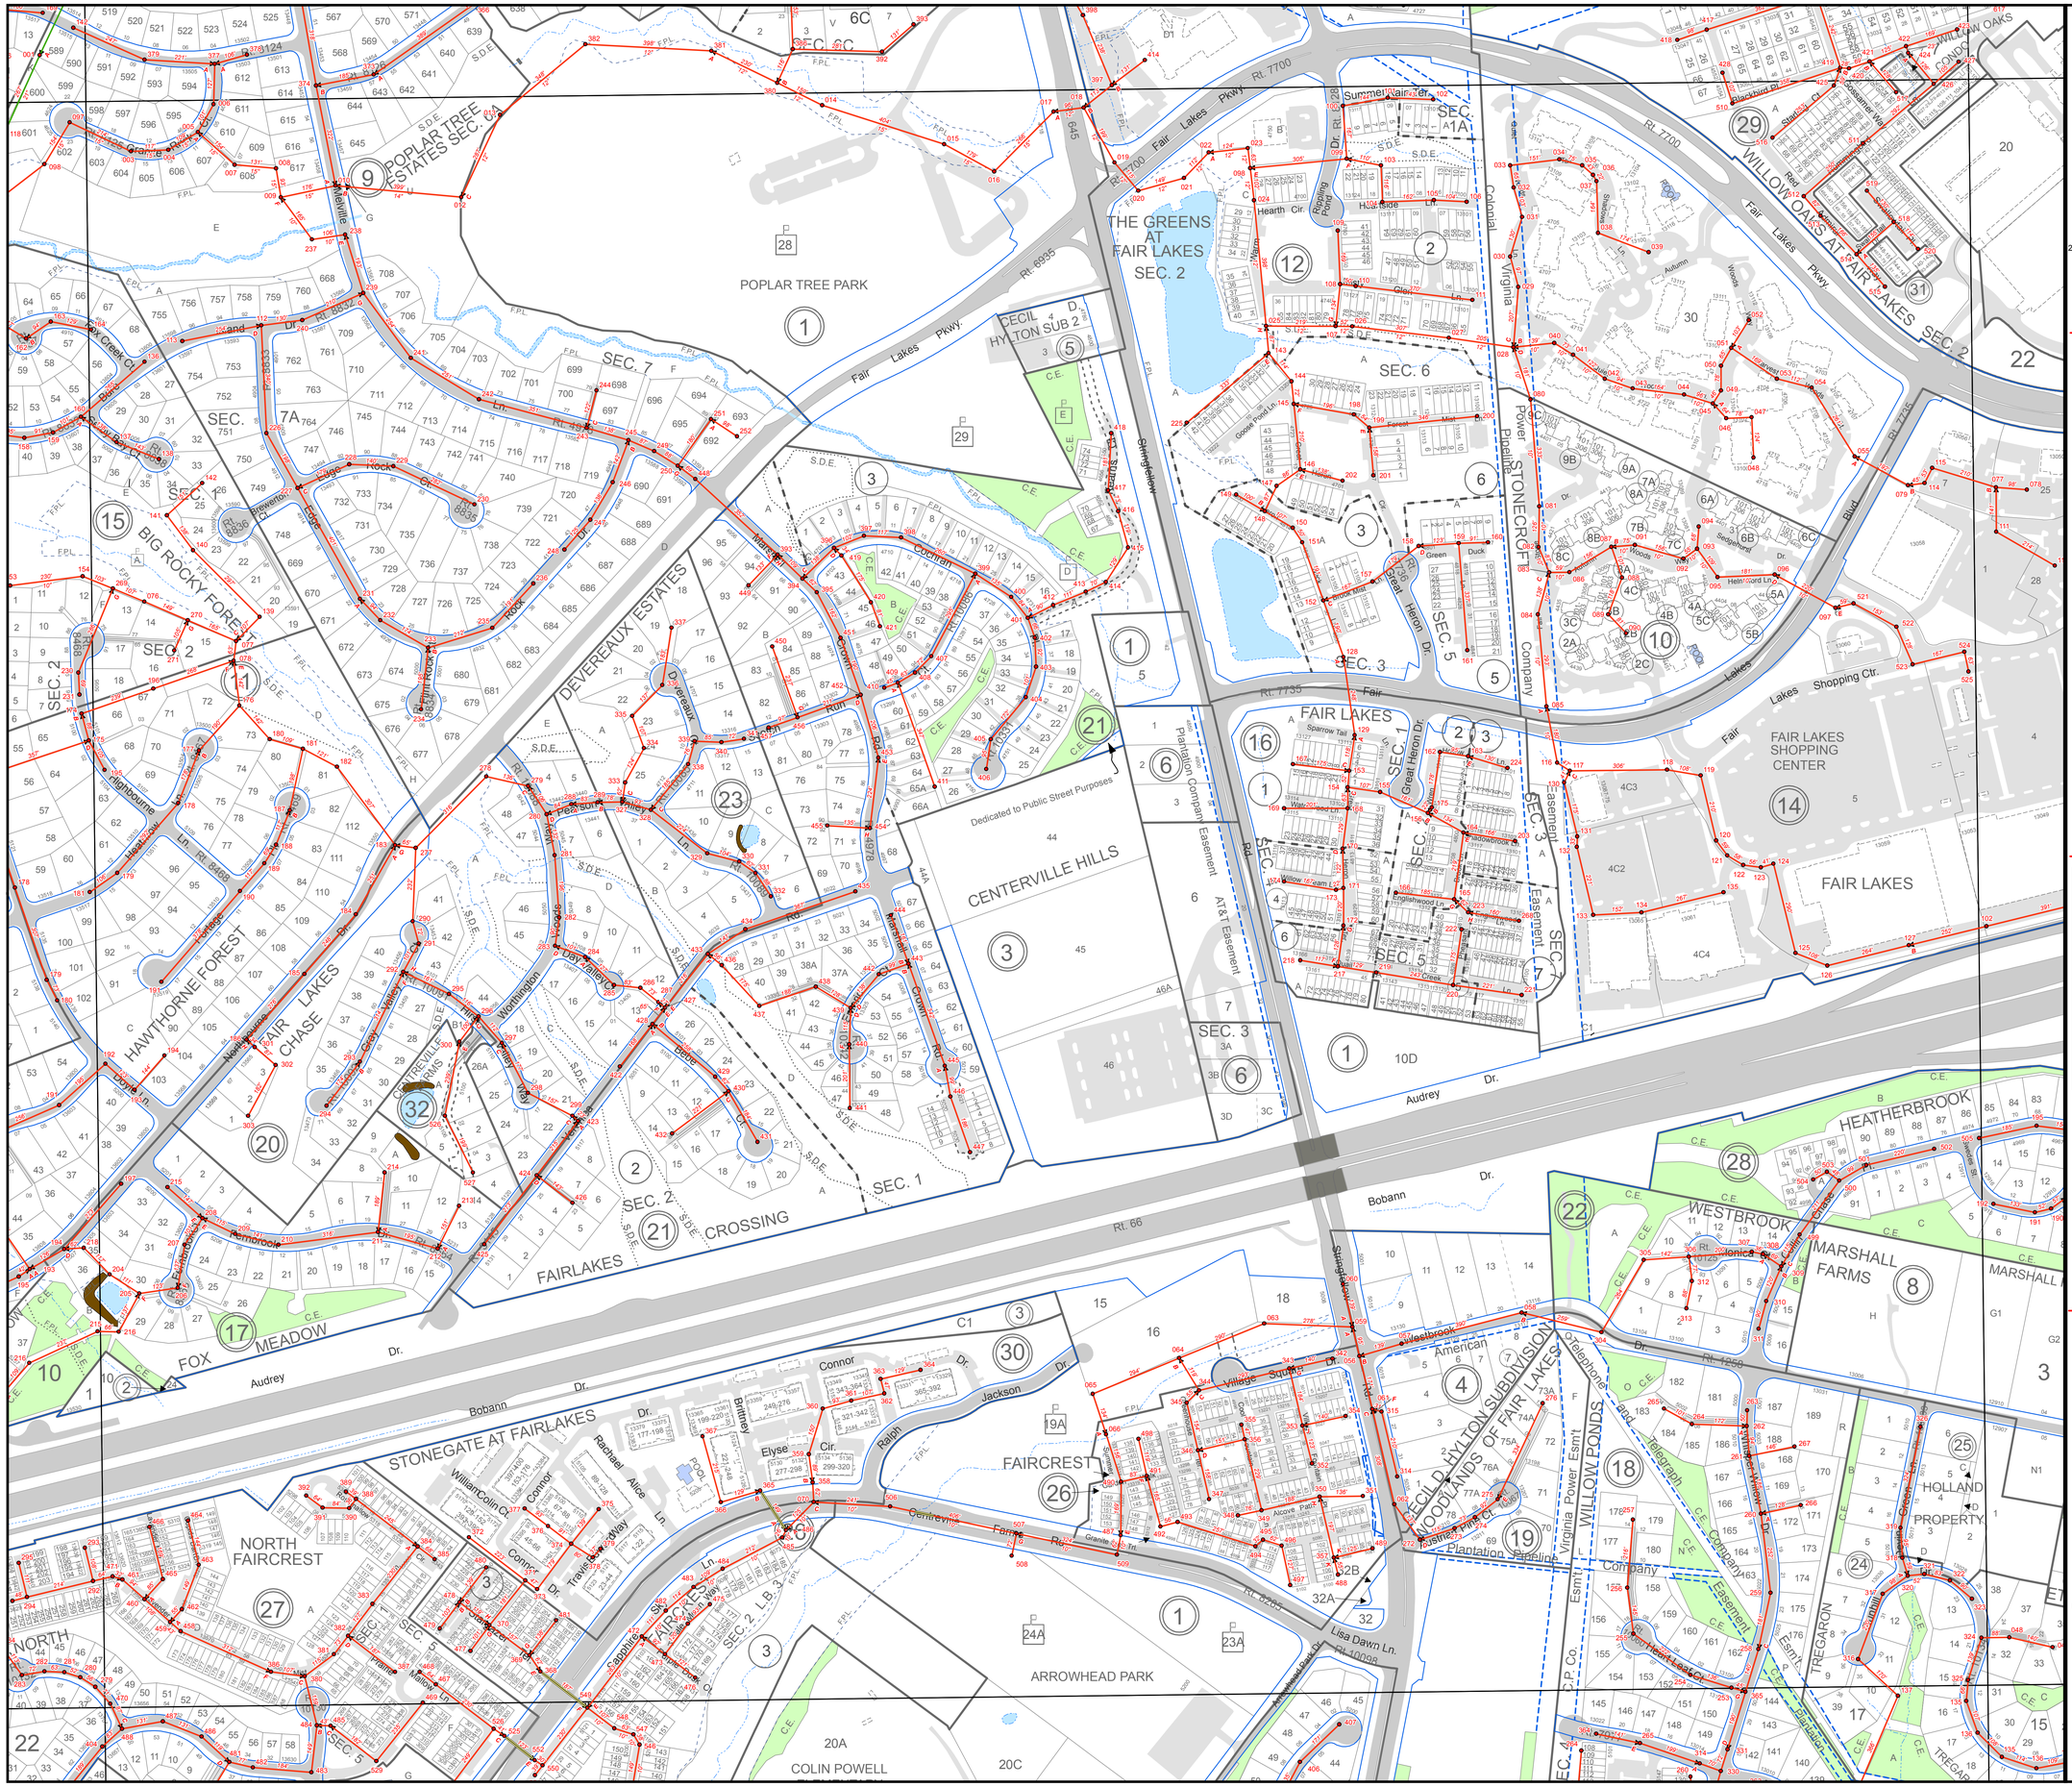

COUNTY OF FAIRFAX
1742
VIRGINIA

N

200 100 0 200 400
FEET

Map file is 50" X 75" based on USGS 1:24,000 scale 7 1/2 minute Quad. Virginia Coordinate System values are of 1983 North Zone in U.S. feet based on NAD 83/93 High Precision GPS Network adjustment.

National Geodetic Verticle Datum 1929

Legend

Sanitary Sewer - Structures

Structure Type

- Chambers
- Clean Outs
- Grinder Pump
- Holding Tank
- Inline Flushing
- Lamp Hole
- Meter
- Odor Control Facility
- Pump Station
- Reducer
- Siphon Inlet
- Standard Manhole
- Stub
- Terminal Flushing
- Treatment Plant
- Valve

Sanitary Sewer - Sewerlines

Line Type, Jurisdiction

- Force Main, County of Fairfax
- Gravity Lines, County of Fairfax
- Pressure Sewer, County of Fairfax
- Siphon, County of Fairfax
- Water Reuse, County of Fairfax
- Force Main, Non County
- Gravity Lines, Non County
- Pressure Lines, Non County
- Non Active Lines
- Encasements

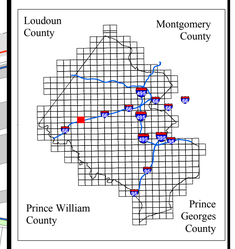

ADMINISTRATIVE INDEX

44-4	45-3	45-4
54-2	55-1	55-2
54-4	55-3	55-4

SHEET INDEX

SANITARY SEWER MAP

55-1

Revised to : 01 - 02 - 2014

FAIRFAX COUNTY WASTEWATER MANAGEMENT

Quality of Water = Quality of Life

DEPARTMENT OF INFORMATION TECHNOLOGY
Enterprise Services Divisions
Geographic Information Services
12000 Government Center Parkway, Suite 117
Fairfax, Virginia 22035-0010
(703) 324-2712
FAX (703) 324-3937

DEPARTMENT OF PUBLIC WORKS
& ENVIRONMENTAL SERVICES
Wastewater Planning & Monitoring Division
12000 Government Center Parkway, Suite 358
Fairfax, Virginia 22035-0058
(703) 324-5030
FAX (703) 803-3297

© 2004, THE COUNTY OF FAIRFAX

Print Date 02 Jan 2014