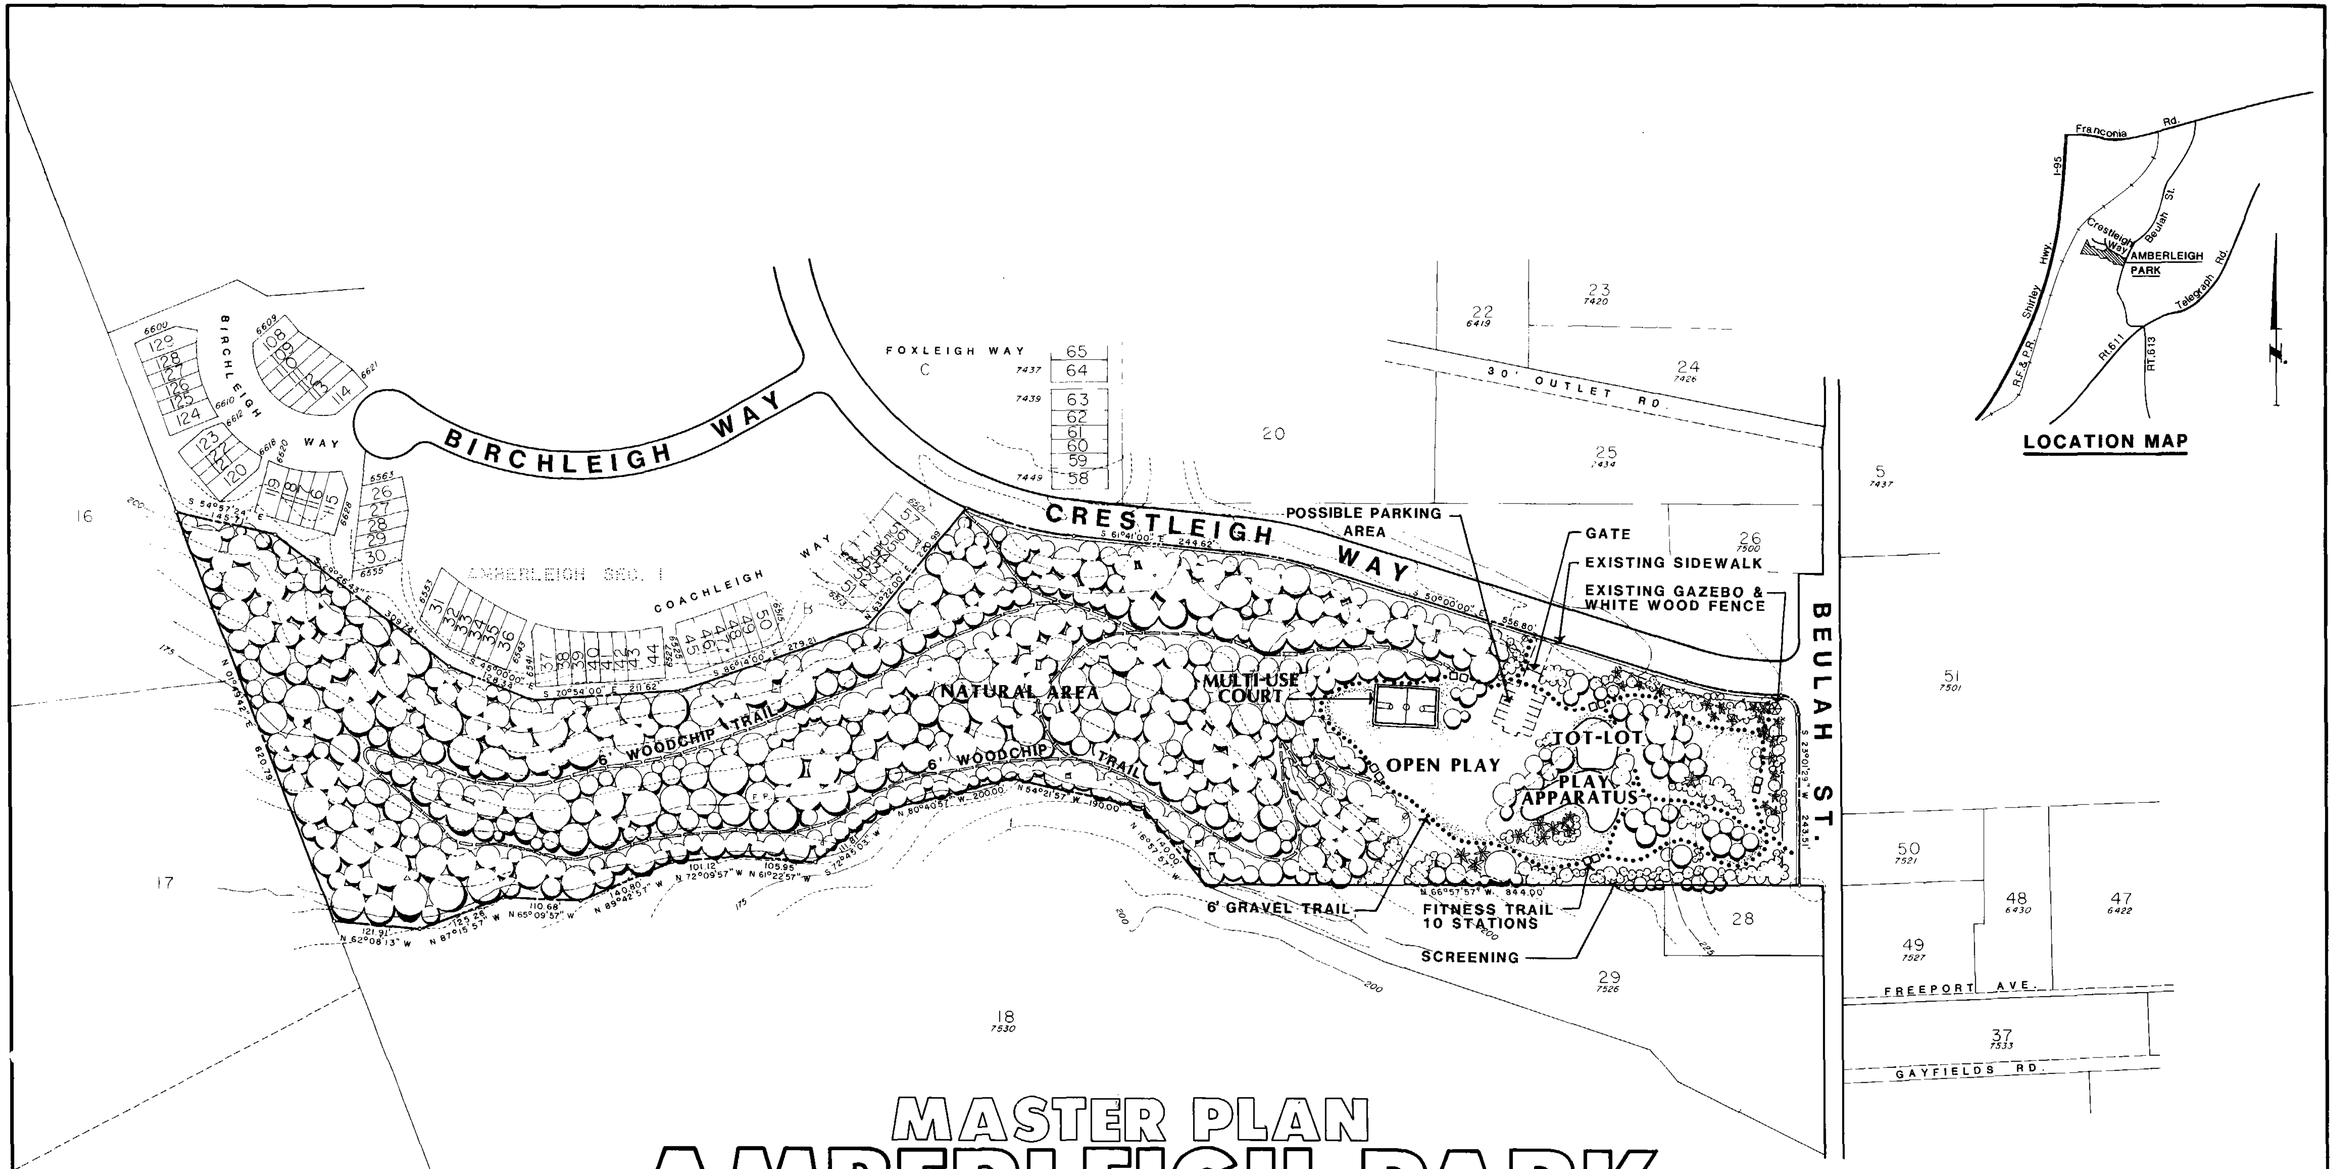

MASTER PLAN
AMBERLEIGH PARK
FAIRFAX COUNTY, VIRGINIA

MAP SEC. 90-4 18.00 ACRES

PRELIMINARY DATE: MAY 17, 1988
APPROVED DATE: OCT. 4, 1988

NORTH

SCALE: FEET 0 100 200 300 400 500

SCALE: METERS 0 50 100 150

FAIRFAX COUNTY PARK AUTHORITY

THOMAS B. WHITE, JR., CHAIRMAN
ROBERT D. MOSS, VICE-CHAIRMAN
DOROTHY S. NORPEL, SECRETARY-TREASURER
TOM BEATTY
KAYE SLOAN BURKE
NATHANIEL CHOATE
FREDERICK M. CRABTREE
JOHN MASTENBROOK
RAYMOND W. PHILLIPS
LAURIE SISSON

JOSEPH P. DOWNS, DIRECTOR
JAMES A. HEBERLEIN, DEPUTY DIRECTOR
MICHAEL A. KANE, DEPUTY DIRECTOR
DONALD F. LEDERER, DESIGN DIVISION MANAGER
MARK A. HOLSTEEN, LANDSCAPE ARCHITECT

NOTE: – Property information derived from plats made by Odonnell, Pitera & Schwenger Certified Land Surveyors, Fairfax Virginia, Oct., 1960 and July, 1981.
– Contours are derived from county contour map and should be used only for master planning.
– Contour intervals – 5 feet

AC84