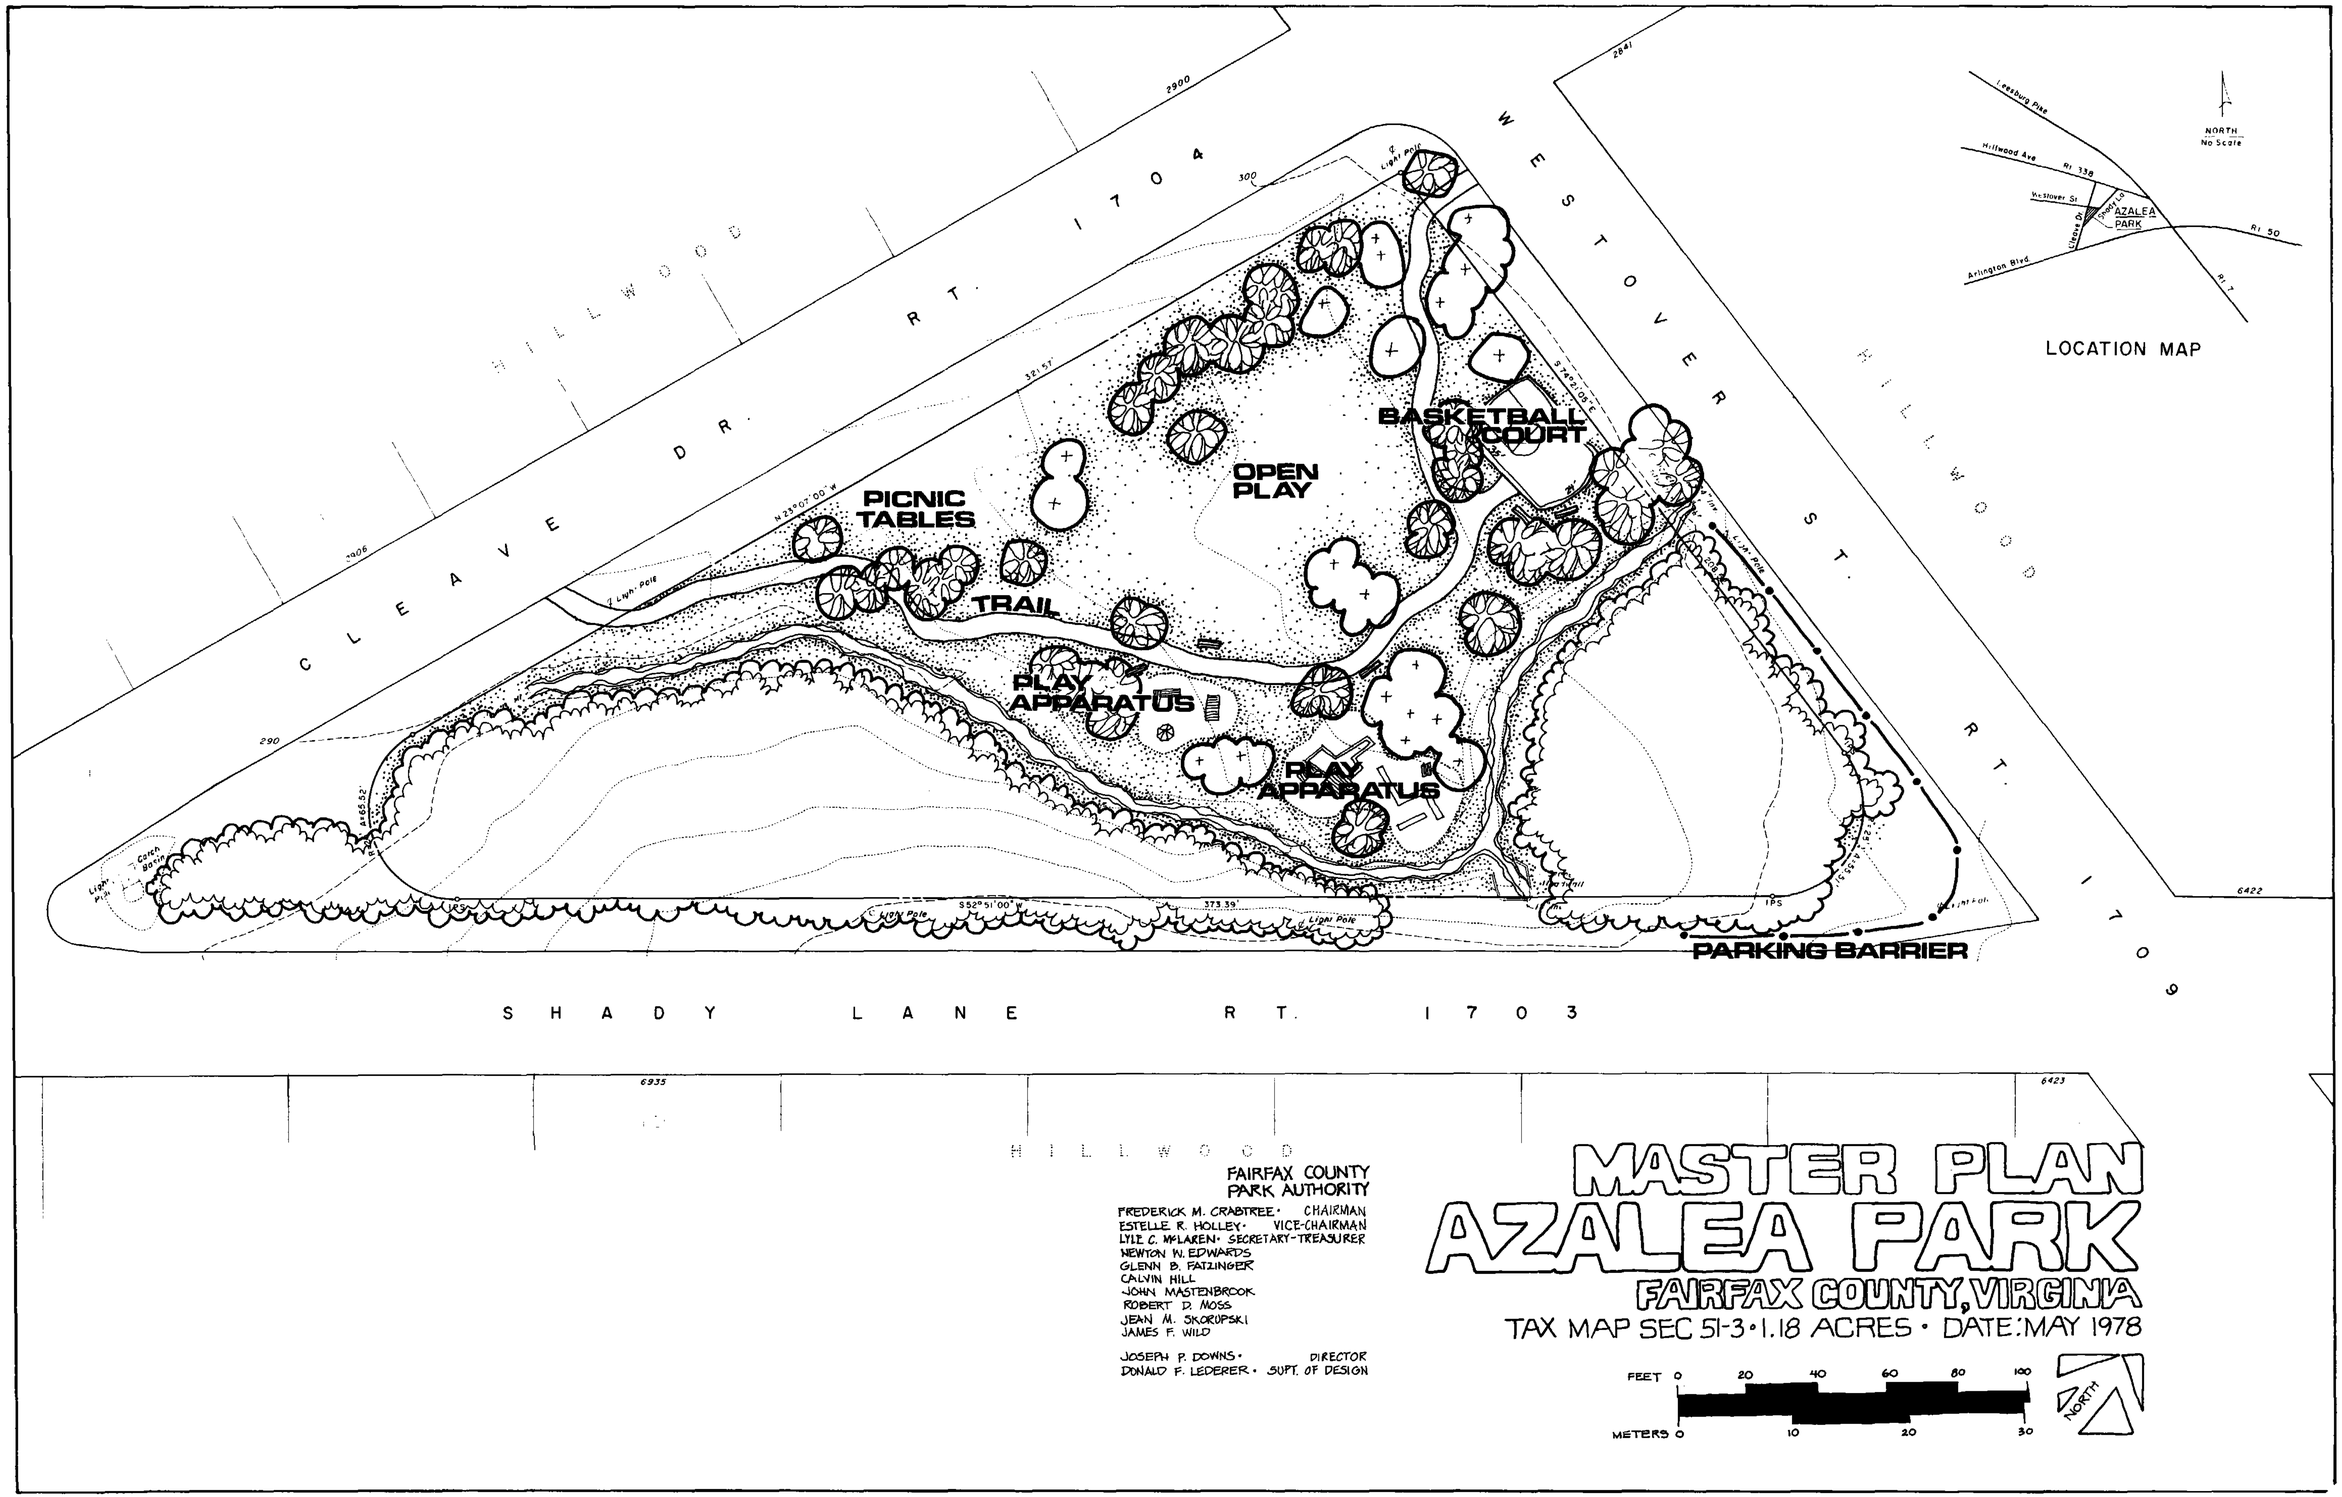

FAIRFAX COUNTY
PARK AUTHORITY

FREDERICK M. CRABTREE • CHAIRMAN
ESTELLE R. HOLLEY • VICE-CHAIRMAN
LYLE C. McLAREN • SECRETARY-TREASURER
NEWTON W. EDWARDS
GLENN B. FATZINGER
CALVIN HILL
JOHN MASTENBROOK
ROBERT D. MOSS
JEAN M. SKORUPSKI
JAMES F. WILD

JOSEPH P. DOWNS • DIRECTOR
DONALD F. LEDERER • SUPT. OF DESIGN

MASTER PLAN
AZALEA PARK
FAIRFAX COUNTY, VIRGINIA

TAX MAP SEC 51-3 • 1.18 ACRES • DATE: MAY 1978