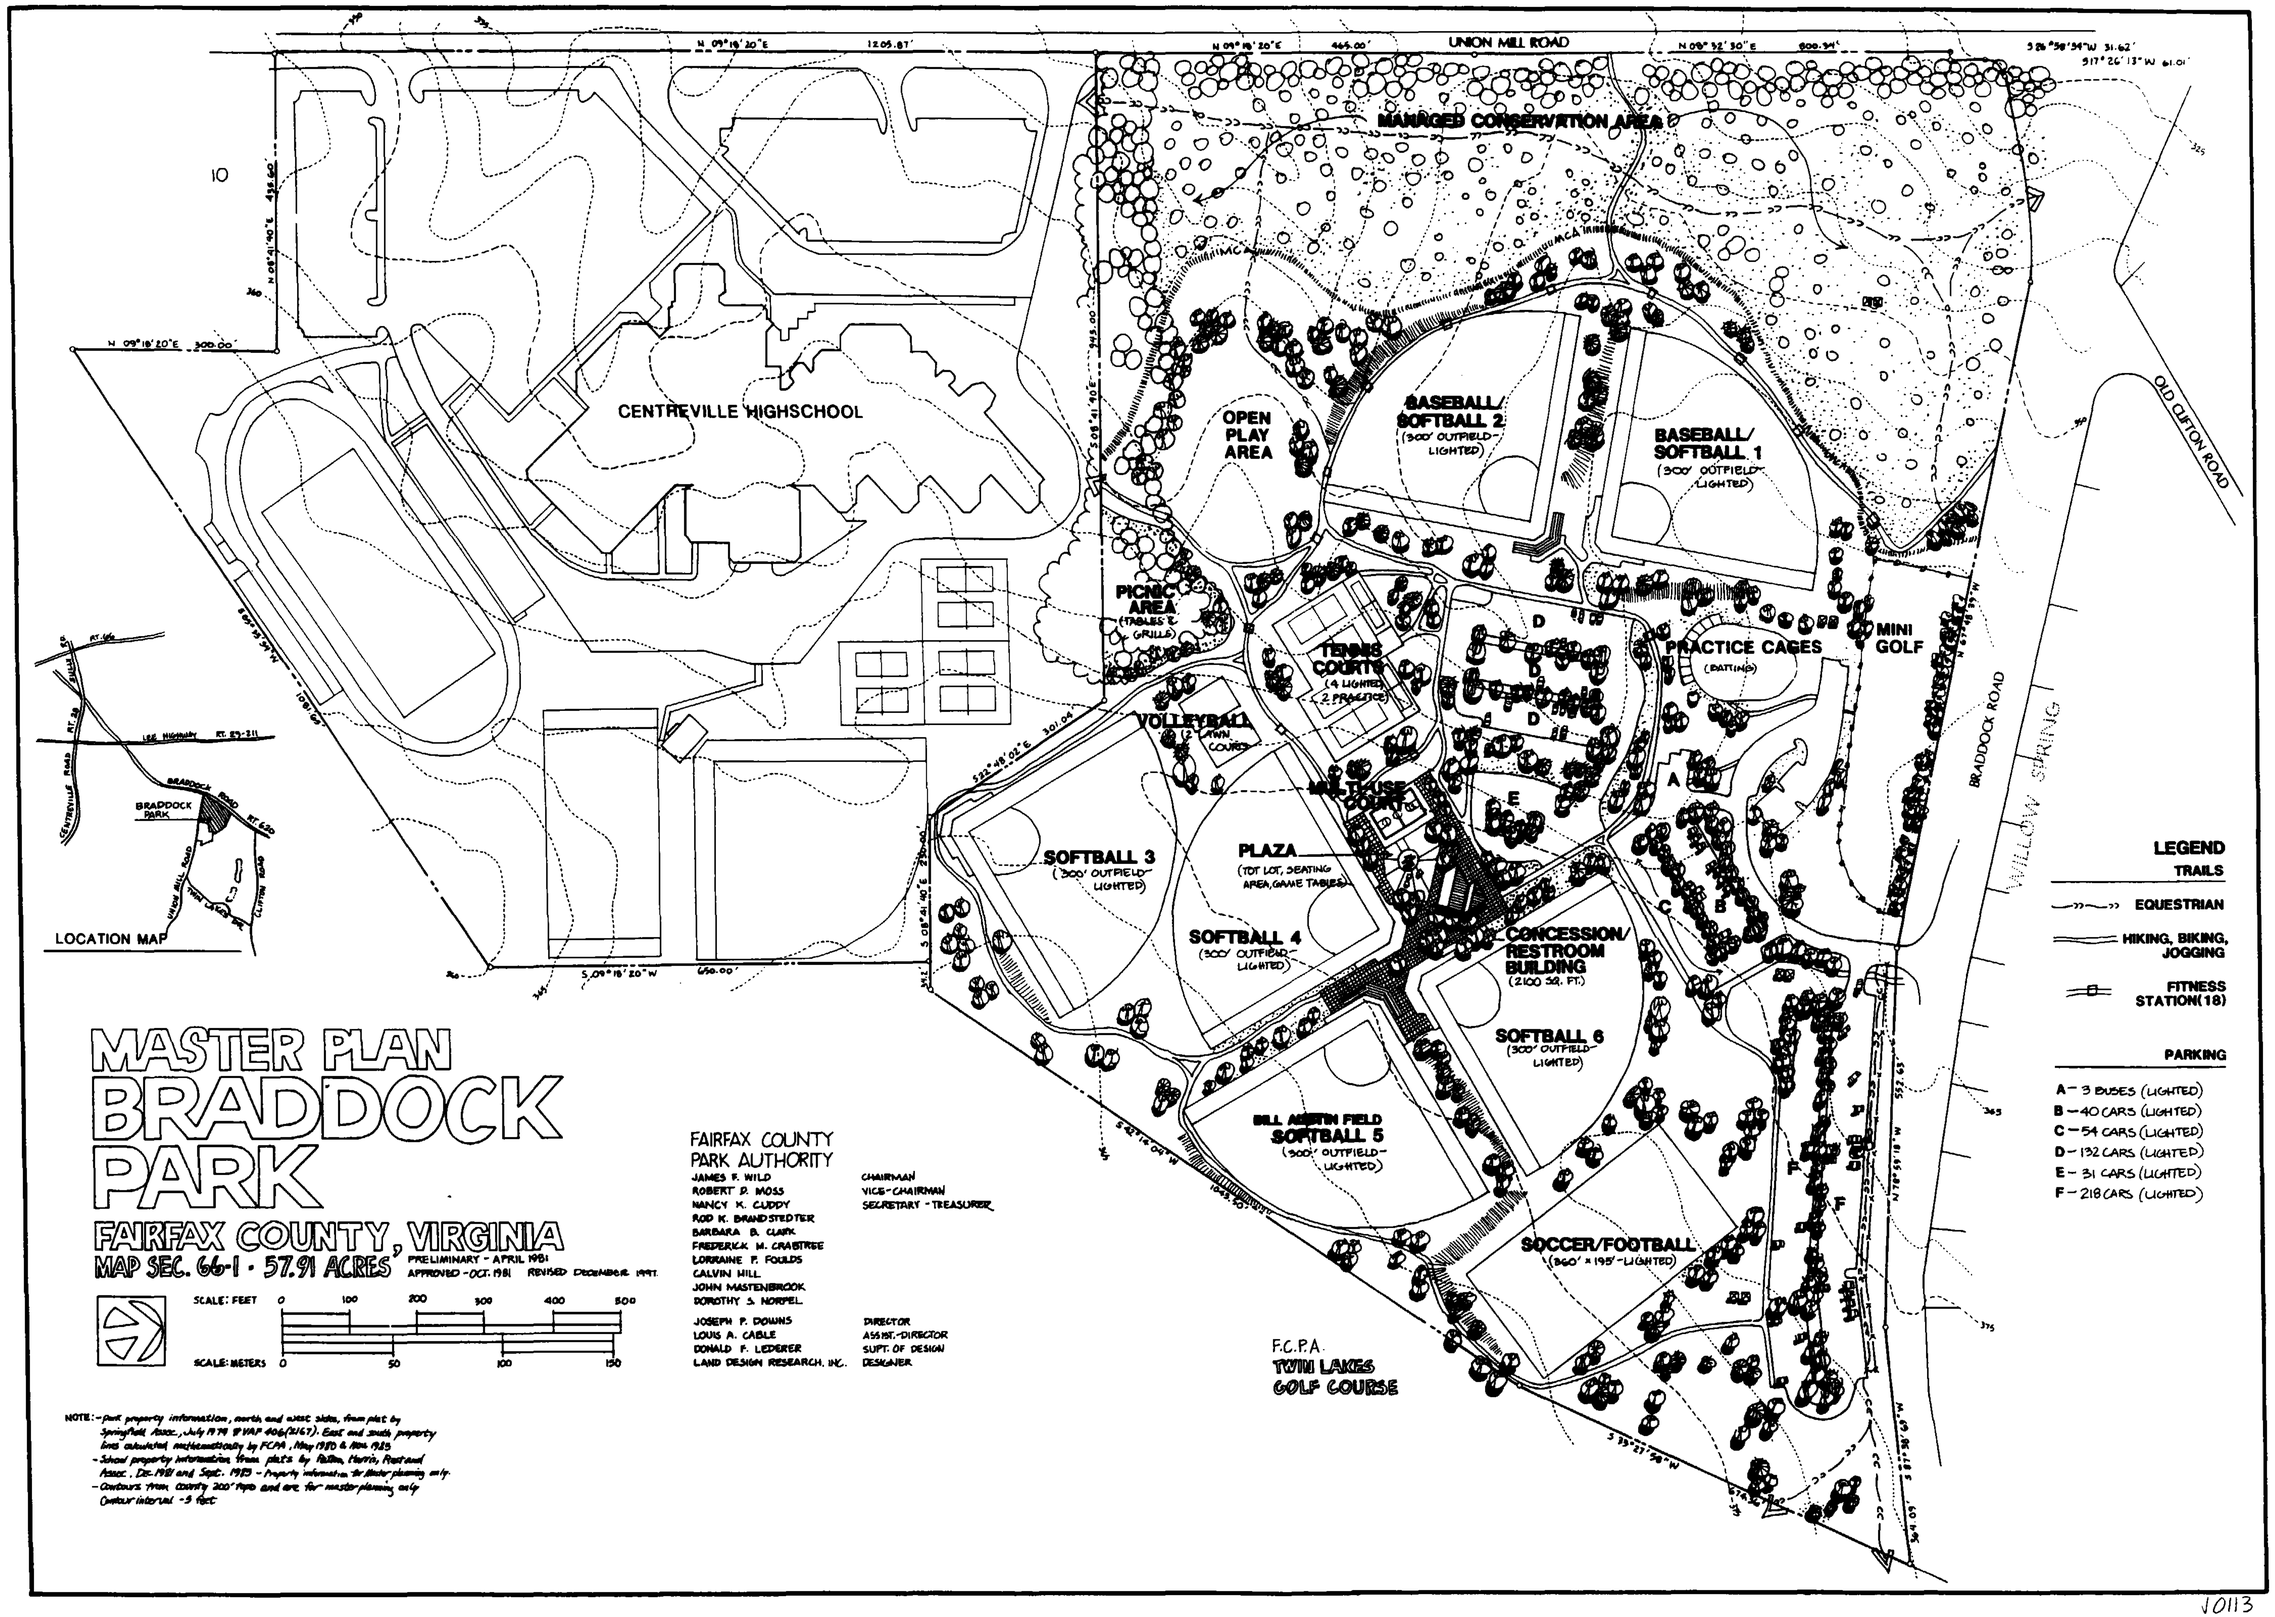
UNION MILL ROAD
MANAGED CONSERVATION AREA
CENTREVILLE HIGHSCHOOL
OPEN PLAY AREA
BASEBALL/ SOFTBALL 2 (300' OUTFIELD-LIGHTED)
BASEBALL/ SOFTBALL 1 (300' OUTFIELD-LIGHTED)
PICNIC AREA (TABLES & GRILLS)
TENNIS COURTS (4 LIGHTED 2 PRACTICE)
VOLLEYBALL (2 LAWN COURTS)
MULTI-USE COURT
PRACTICE CAGES (BATTING)
MINI GOLF
SOFTBALL 3 (300' OUTFIELD-LIGHTED)
PLAZA (TOT LOT, SEATING AREA, GAME TABLES)
SOFTBALL 4 (300' OUTFIELD-LIGHTED)
CONCESSION/ RESTROOM BUILDING (2100 SQ. FT.)
SOFTBALL 6 (300' OUTFIELD-LIGHTED)
BILL ASHTON FIELD SOFTBALL 5 (300' OUTFIELD-LIGHTED)
SOCCER/FOOTBALL (360' x 195'-LIGHTED)
F.C.P.A. TWIN LAKES GOLF COURSE
OLD CLIFTON ROAD
BRADDOCK ROAD
WILLOW SPRING
LOCATION MAP
BRADDOCK PARK
LEGEND
TRAILS
EQUESTRIAN
HIKING, BIKING, JOGGING
FITNESS STATION(18)
PARKING
A – 3 BUSES (LIGHTED)
B – 40 CARS (LIGHTED)
C – 54 CARS (LIGHTED)
D – 132 CARS (LIGHTED)
E – 31 CARS (LIGHTED)
F – 218 CARS (LIGHTED)
MASTER PLAN
BRADDOCK PARK
FAIRFAX COUNTY, VIRGINIA
MAP SEC. 66-1 · 57.91 ACRES
PRELIMINARY - APRIL 1981
APPROVED - OCT. 1981 REVISED DECEMBER 1997
SCALE: FEET 0 100 200 300 400 500
SCALE: METERS 0 50 100 150
FAIRFAX COUNTY PARK AUTHORITY
JAMES F. WILD CHAIRMAN
ROBERT P. MOSS VICE-CHAIRMAN
NANCY K. CUDDY SECRETARY - TREASURER
ROD K. BRANDSTEDTER
BARBARA B. CLARK
FREDERICK M. CRABTREE
LORRAINE F. FOULDS
CALVIN HILL
JOHN MASTENBROOK
DOROTHY S. NORPEL
JOSEPH P. DOWNS DIRECTOR
LOUIS A. CABLE ASSIST.-DIRECTOR
DONALD F. LEDERER SUPT. OF DESIGN
LAND DESIGN RESEARCH, INC. DESIGNER
NOTE: - park property information, north and west sides, from plat by Springfield Assoc., July 1979 & VAP 406(2167). East and south property lines calculated mathematically by FCPA, May 1980 & Nov 1985
- School property information from plats by Fulton, Harris, Rust and Assoc., Dec. 1981 and Sept. 1983 - Property information for master planning only.
- Contours from county 200' maps and are for master planning only
Contour interval - 5 feet

J0113