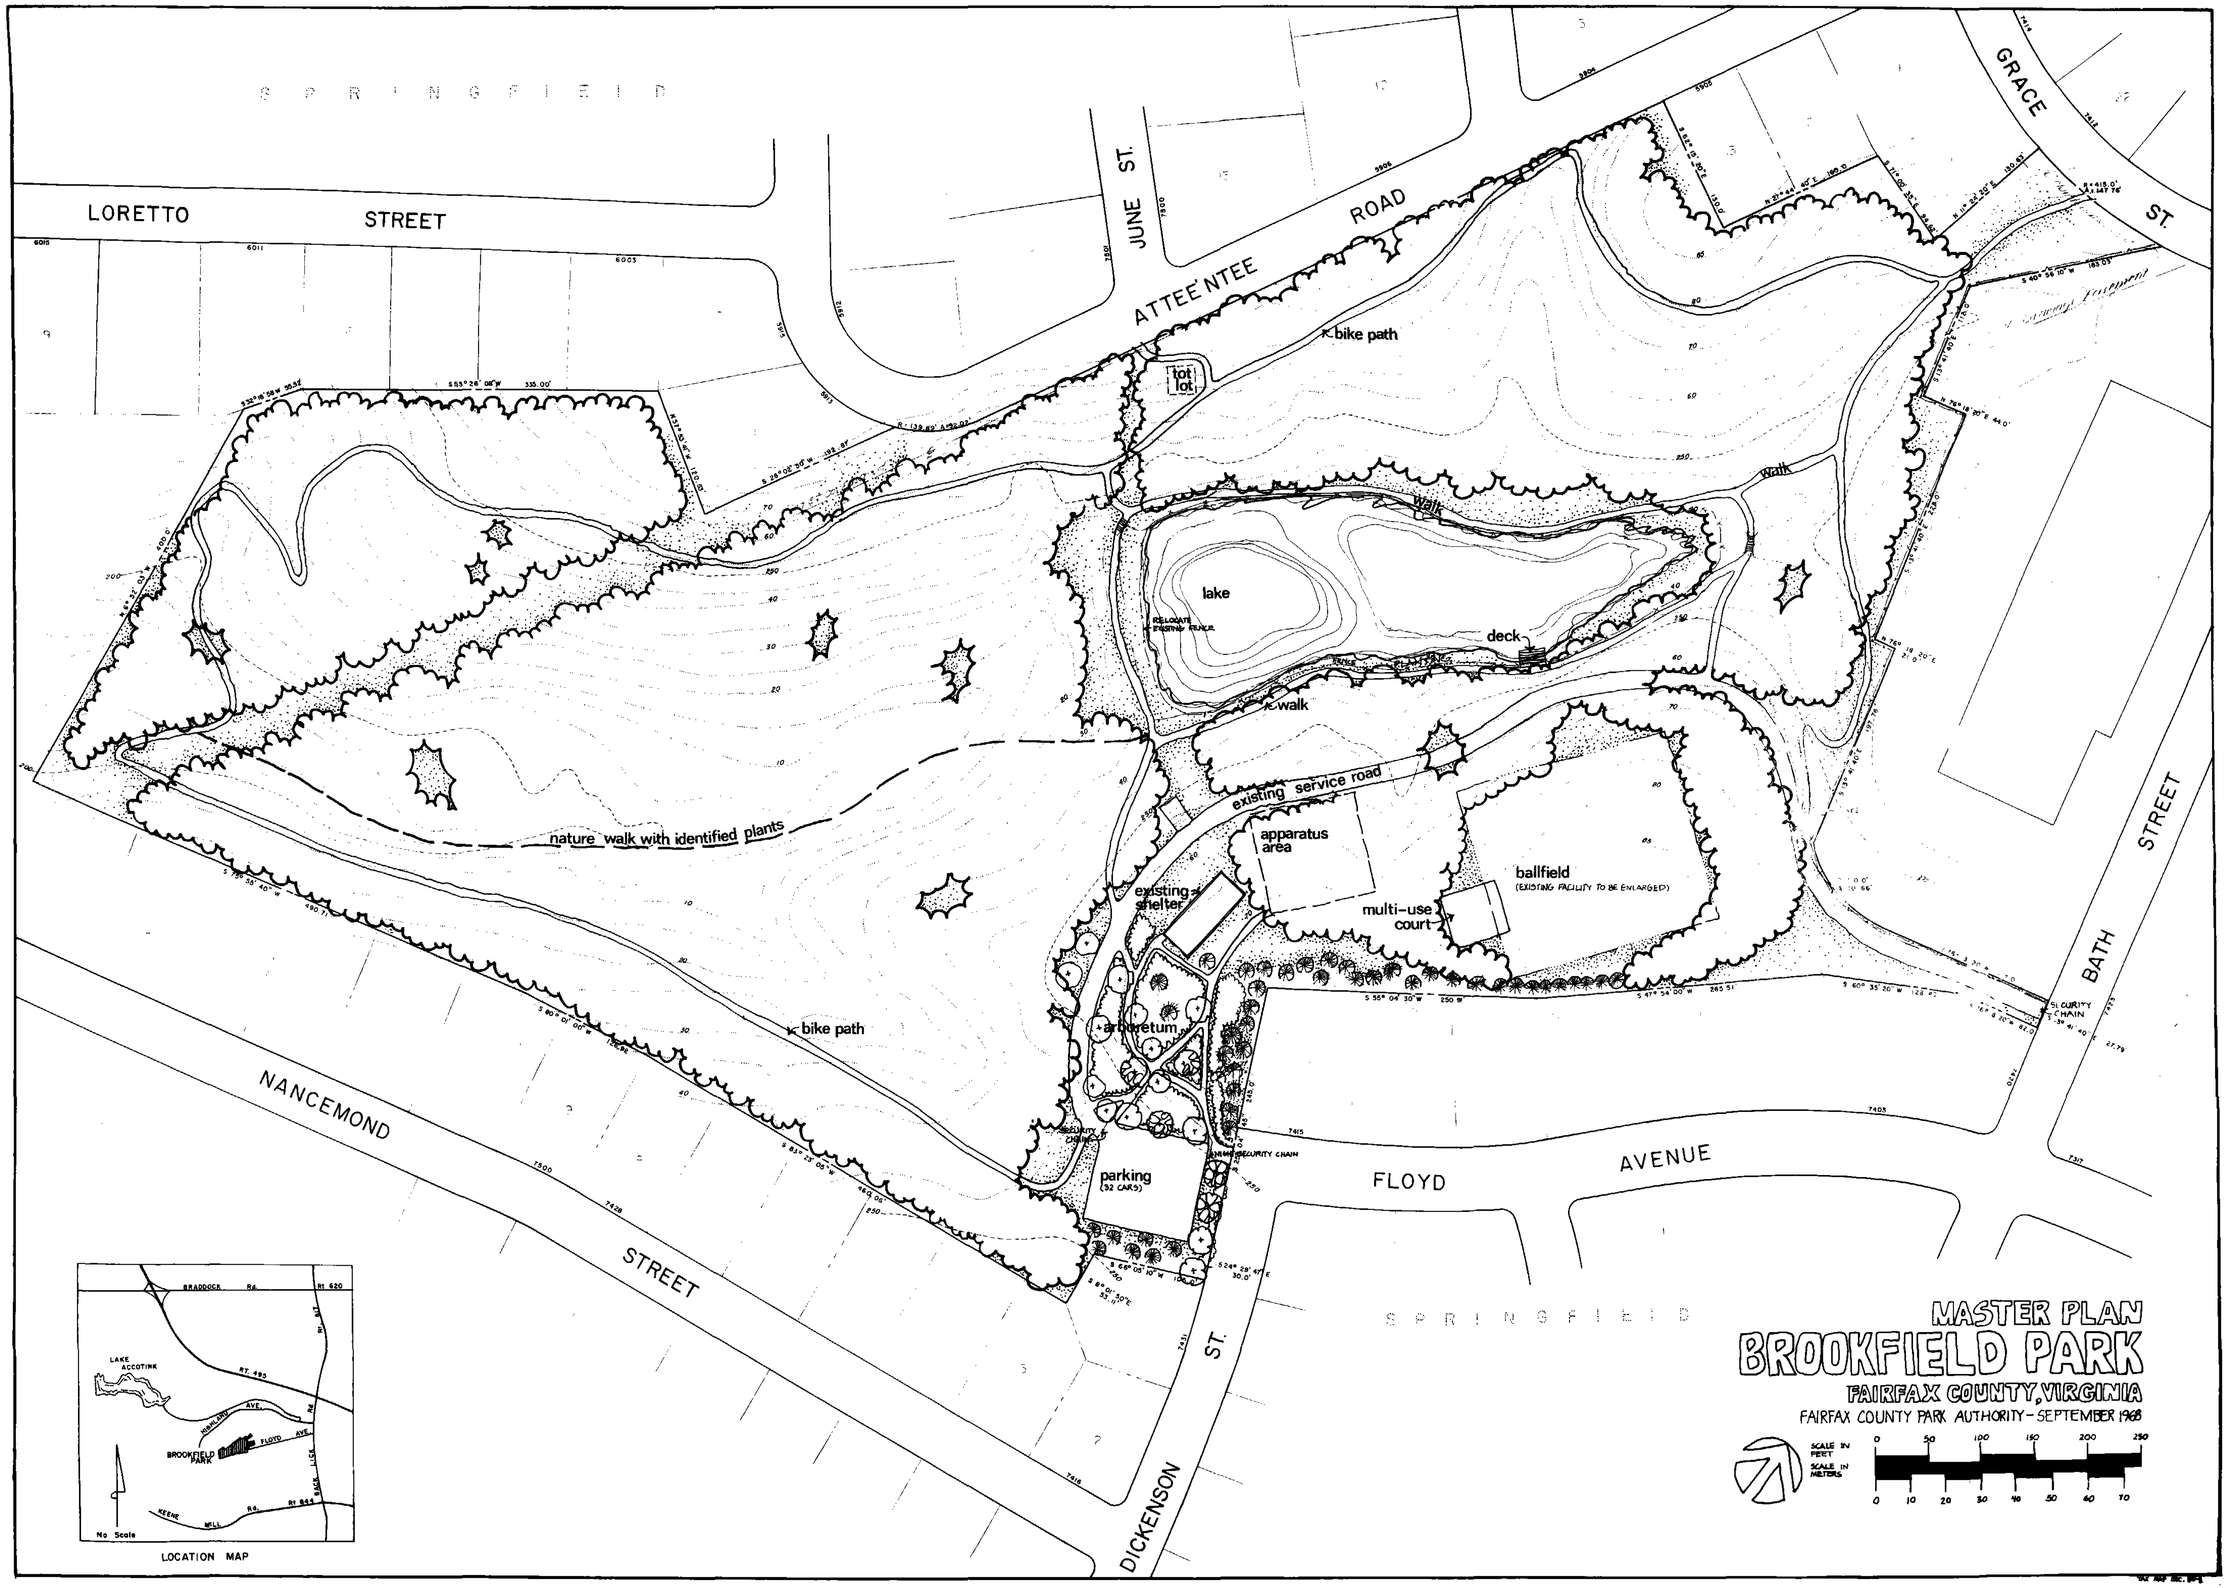

MASTER PLAN
BROOKFIELD PARK
FAIRFAX COUNTY, VIRGINIA
FAIRFAX COUNTY PARK AUTHORITY - SEPTEMBER 1968
SCALE IN FEET
SCALE IN METERS
0 50 100 150 200 250
0 10 20 30 40 50 60 70
LOCATION MAP
No Scale
LAKE ACCOTINK
BROOKFIELD PARK
BRADDOCK Rd.
RT. 495
HIGHLAND AVE.
FLOYD AVE.
KEENE MILL Rd.
BACK LICK Rd.
Rt 620
Rt 644
LORETTO STREET
JUNE ST.
ATTEE'NTEE ROAD
GRACE ST.
BATH STREET
NANCEMOND STREET
DICKENSON ST.
FLOYD AVENUE
SPRINGFIELD
bike path
tot lot
lake
RELOCATE EXISTING FENCE
deck
walk
existing service road
apparatus area
ballfield
(EXISTING FACILITY TO BE ENLARGED)
multi-use court
existing shelter
arboretum
parking
(32 CARS)
nature walk with identified plants
SECURITY CHAIN