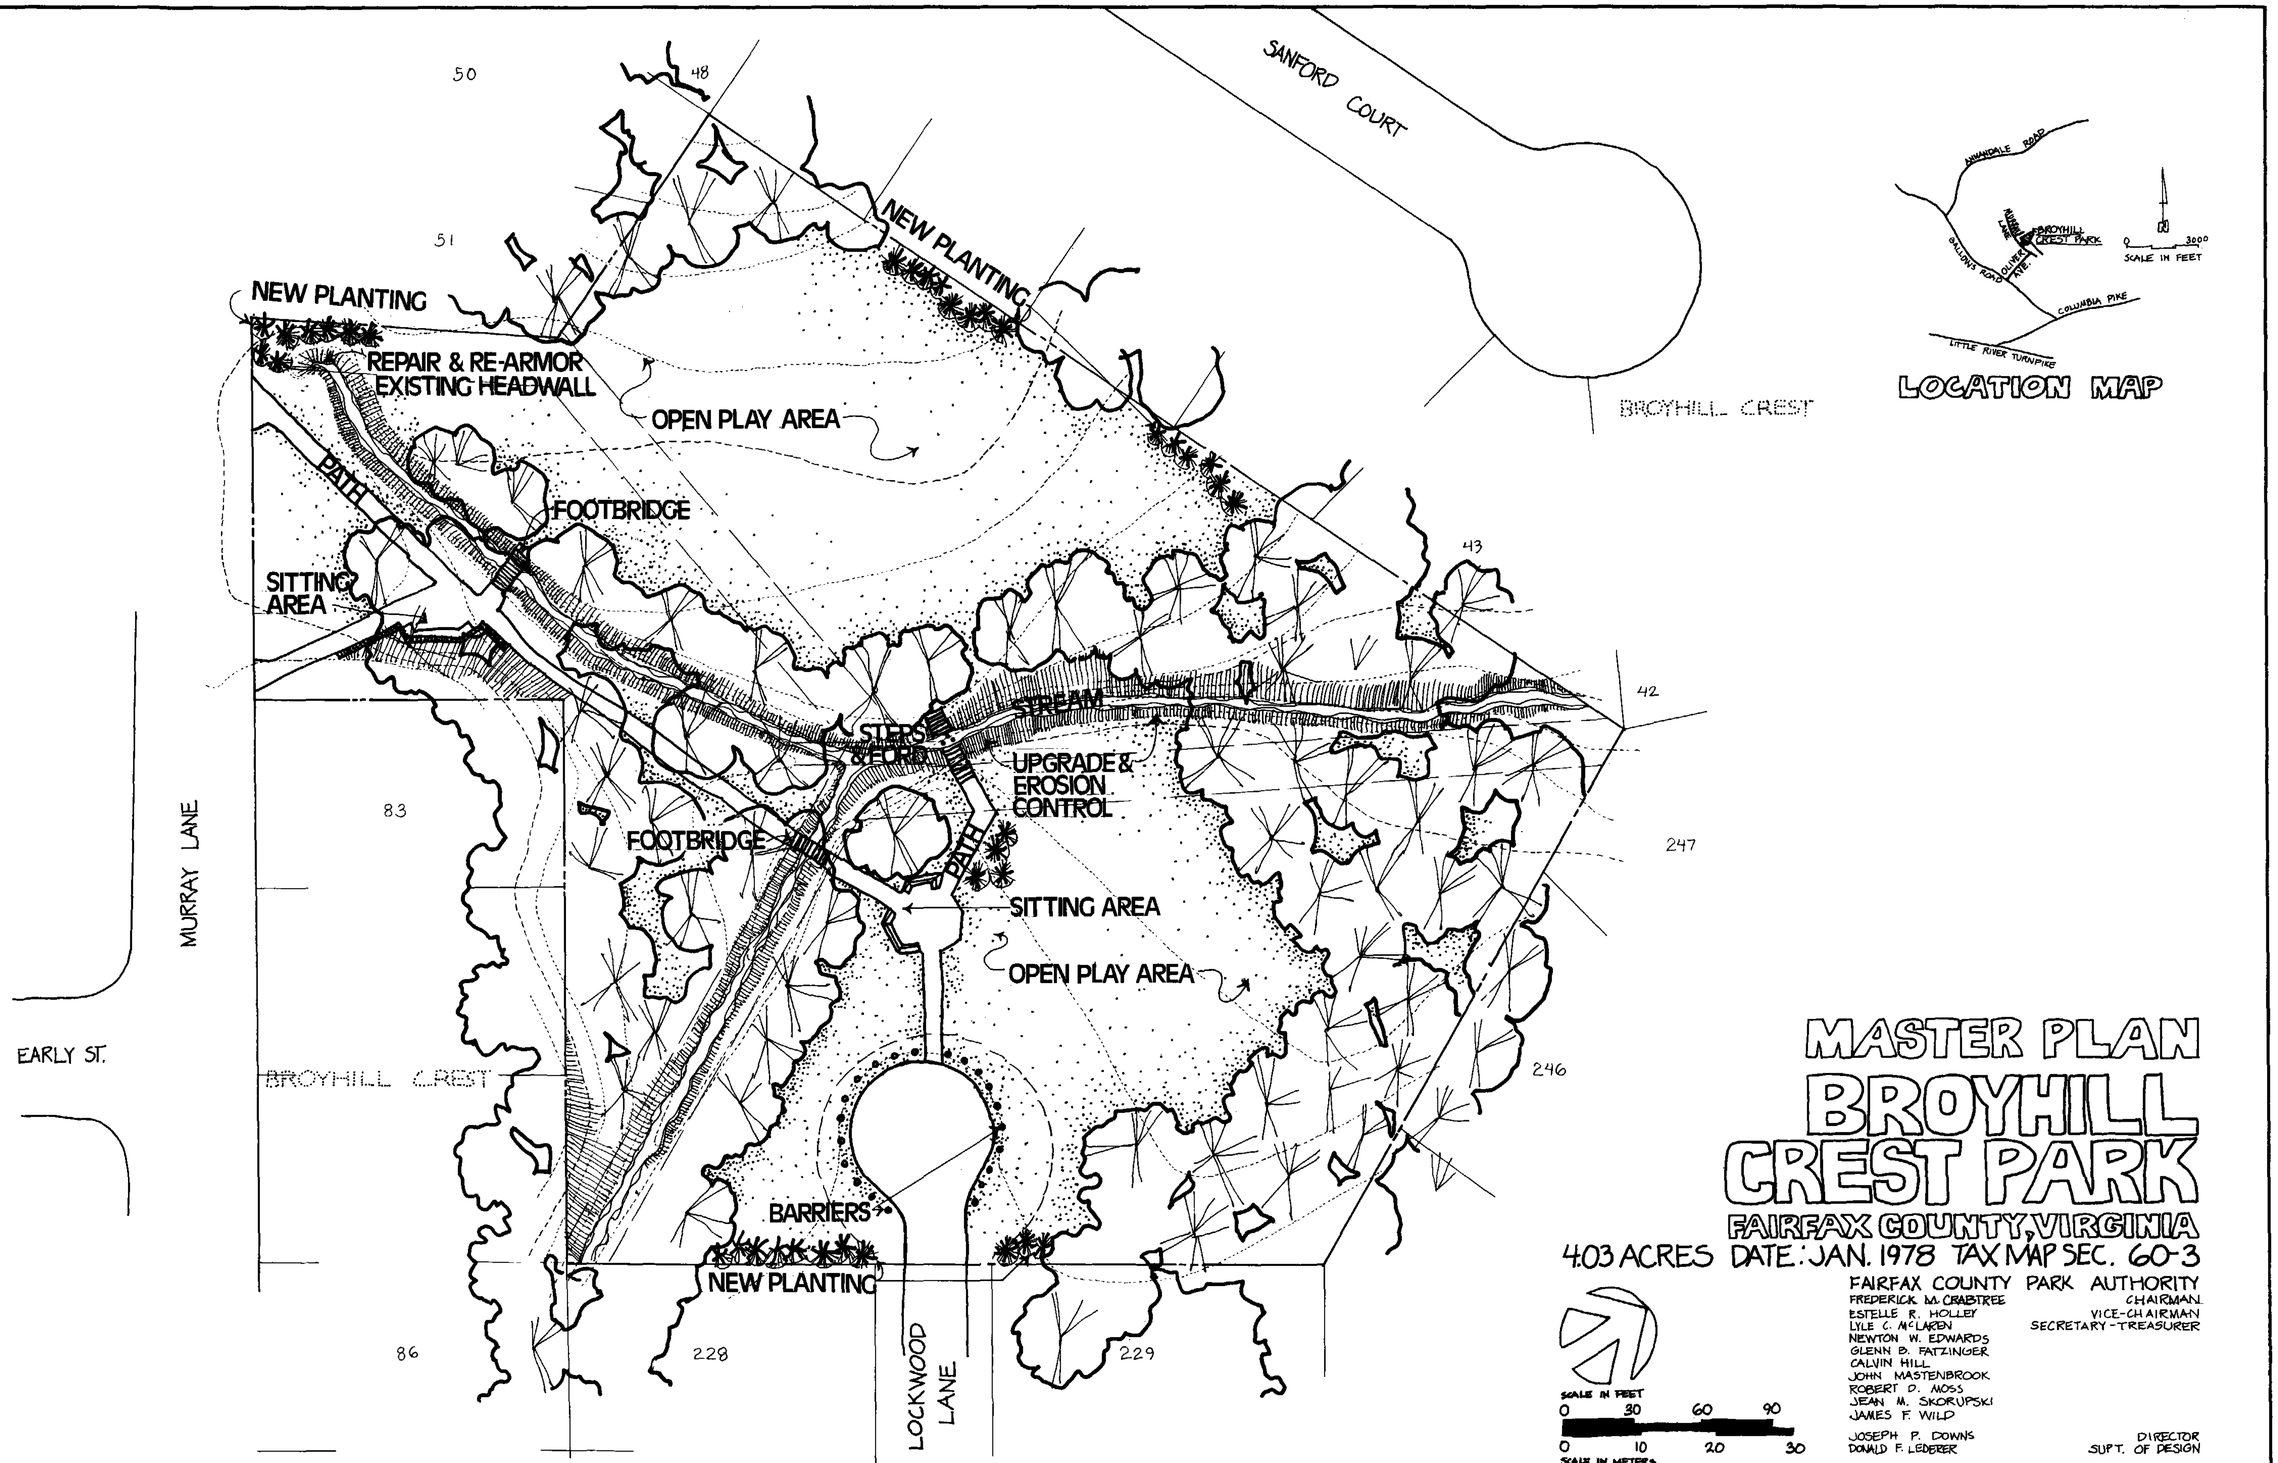

MASTER PLAN
BROYHILL CREST PARK

FAIRFAX COUNTY, VIRGINIA

4.03 ACRES DATE: JAN. 1978 TAX MAP SEC. 60-3

FAIRFAX COUNTY PARK AUTHORITY

FREDERICK M. CRABTREE — CHAIRMAN
ESTELLE R. HOLLEY — VICE-CHAIRMAN
LYLE C. McLAREN — SECRETARY-TREASURER
NEWTON W. EDWARDS
GLENN D. FATZINGER
CALVIN HILL
JOHN MASTENBROOK
ROBERT D. MOSS
JEAN M. SKORUPSKI
JAMES F. WILD

JOSEPH P. DOWNS — DIRECTOR
DONALD F. LEDERER — SUPT. OF DESIGN