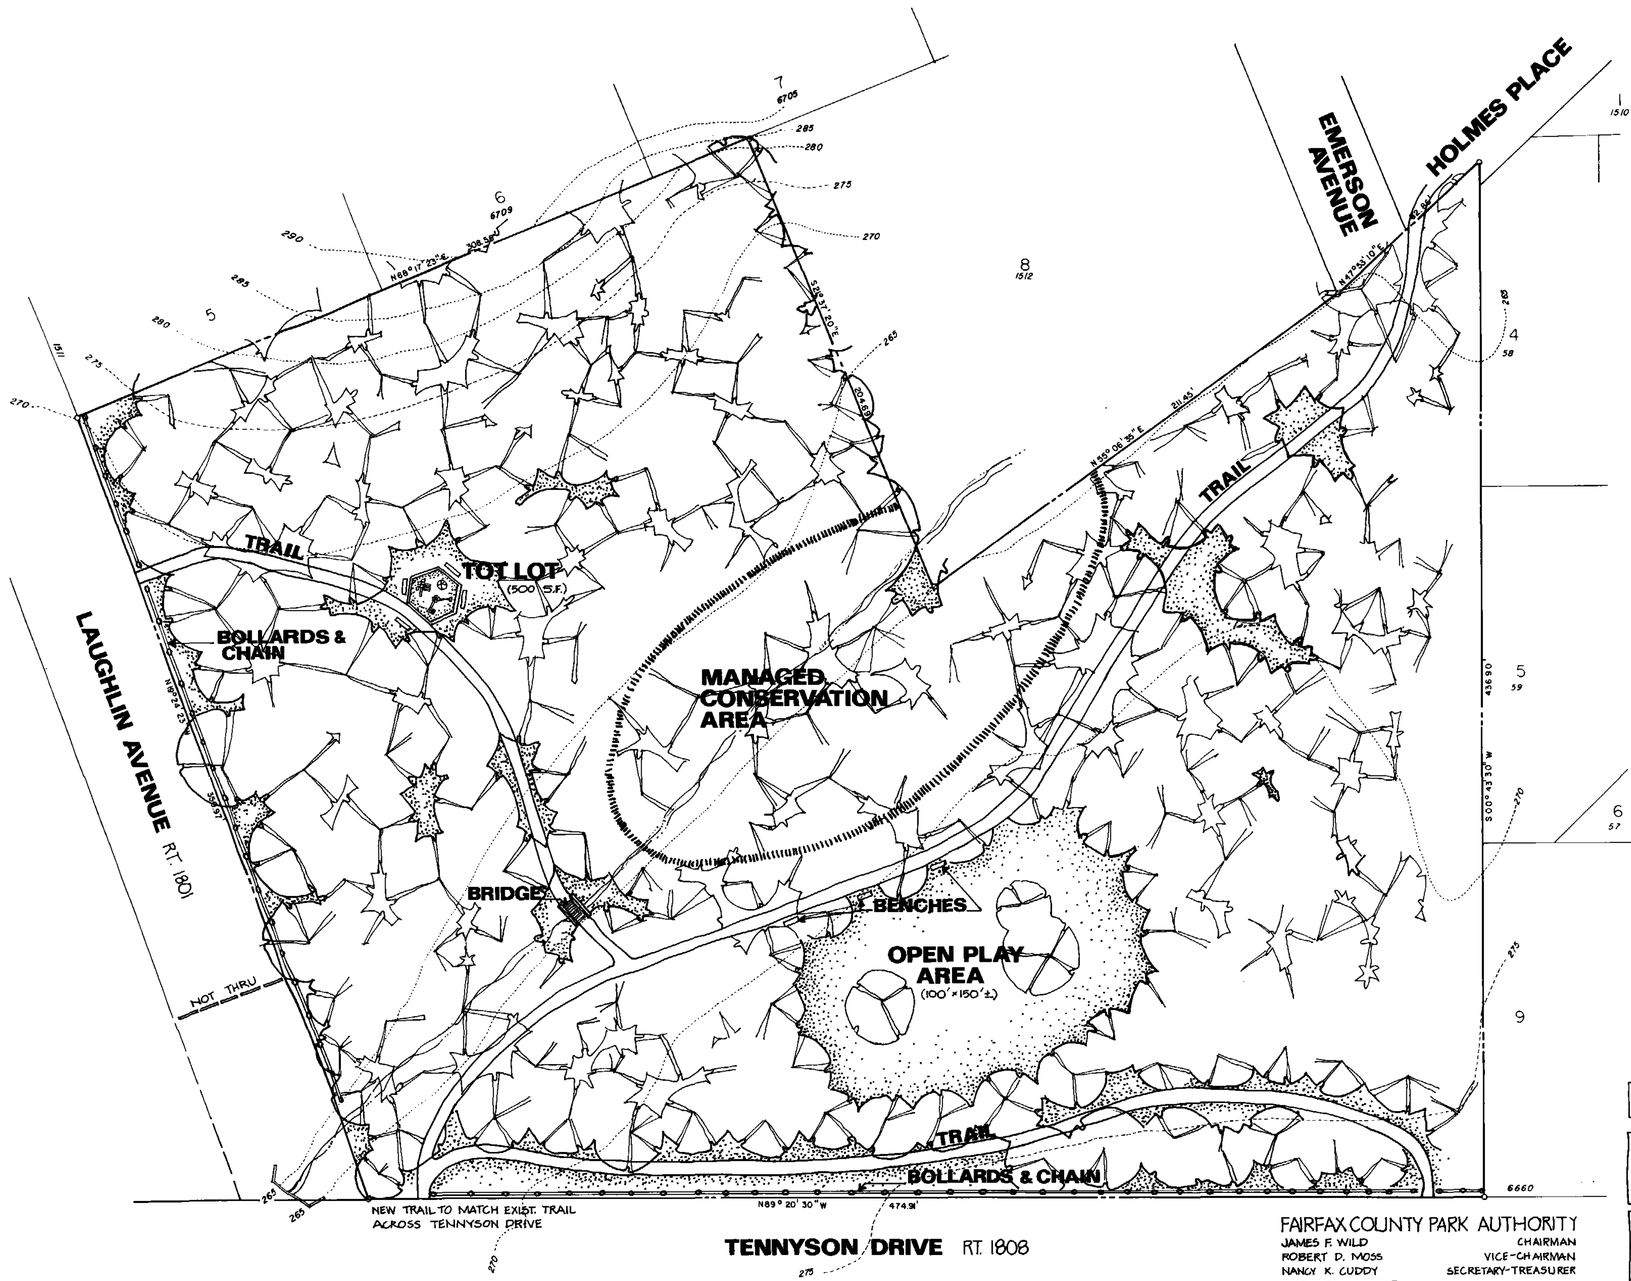

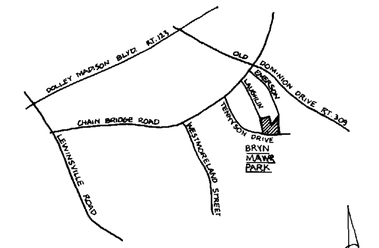

LOCATION MAP — NORTH — NO SCALE

MASTER PLAN
BRYN MAWR PARK

FAIRFAX COUNTY, VIRGINIA

TAX MAP SEC. 30-4 • 4.55 ACRES • PRELIMINARY DATE JUNE 1981 • APPROVAL OCTOBER 1981

FAIRFAX COUNTY PARK AUTHORITY

JAMES F. WILD	CHAIRMAN
ROBERT D. MOSS	VICE-CHAIRMAN
NANCY K. CUDDY	SECRETARY-TREASURER
ROD K. BRANDSTEDTER	
BARBARA B. CLARK	
FREDERICK M. CRABTREE	
LORRAINE F. FOULDS	
CALVIN HILL	
JOHN MASTENBROOK	
DOROTHY S. NORPEL	
JOSEPH P. DOWNS	DIRECTOR
LOUIS A. CABLE	ASSIST.-DIRECTOR
DONALD F. LEDERER	SUPT. OF DESIGN
TEVY SCHLAFMAN & ASSOCIATES	DESIGNER

FEET 0 30 60 90 120 150

METERS 0 10 20 30 40

NOTE — Property information derived from plats made by Edwin A. Albrecht & Assoc. — Arlington, Virginia F.B.7, C-4-76 — Oct. 4, 1976
Deed description — Bk. 4664 page 228
— Contours are derived from county contour map and should be used only for master planning
— Contour intervals — 5 feet

BRYN MAWR 42361-1280-066 M TAX MAP SEC 30-4