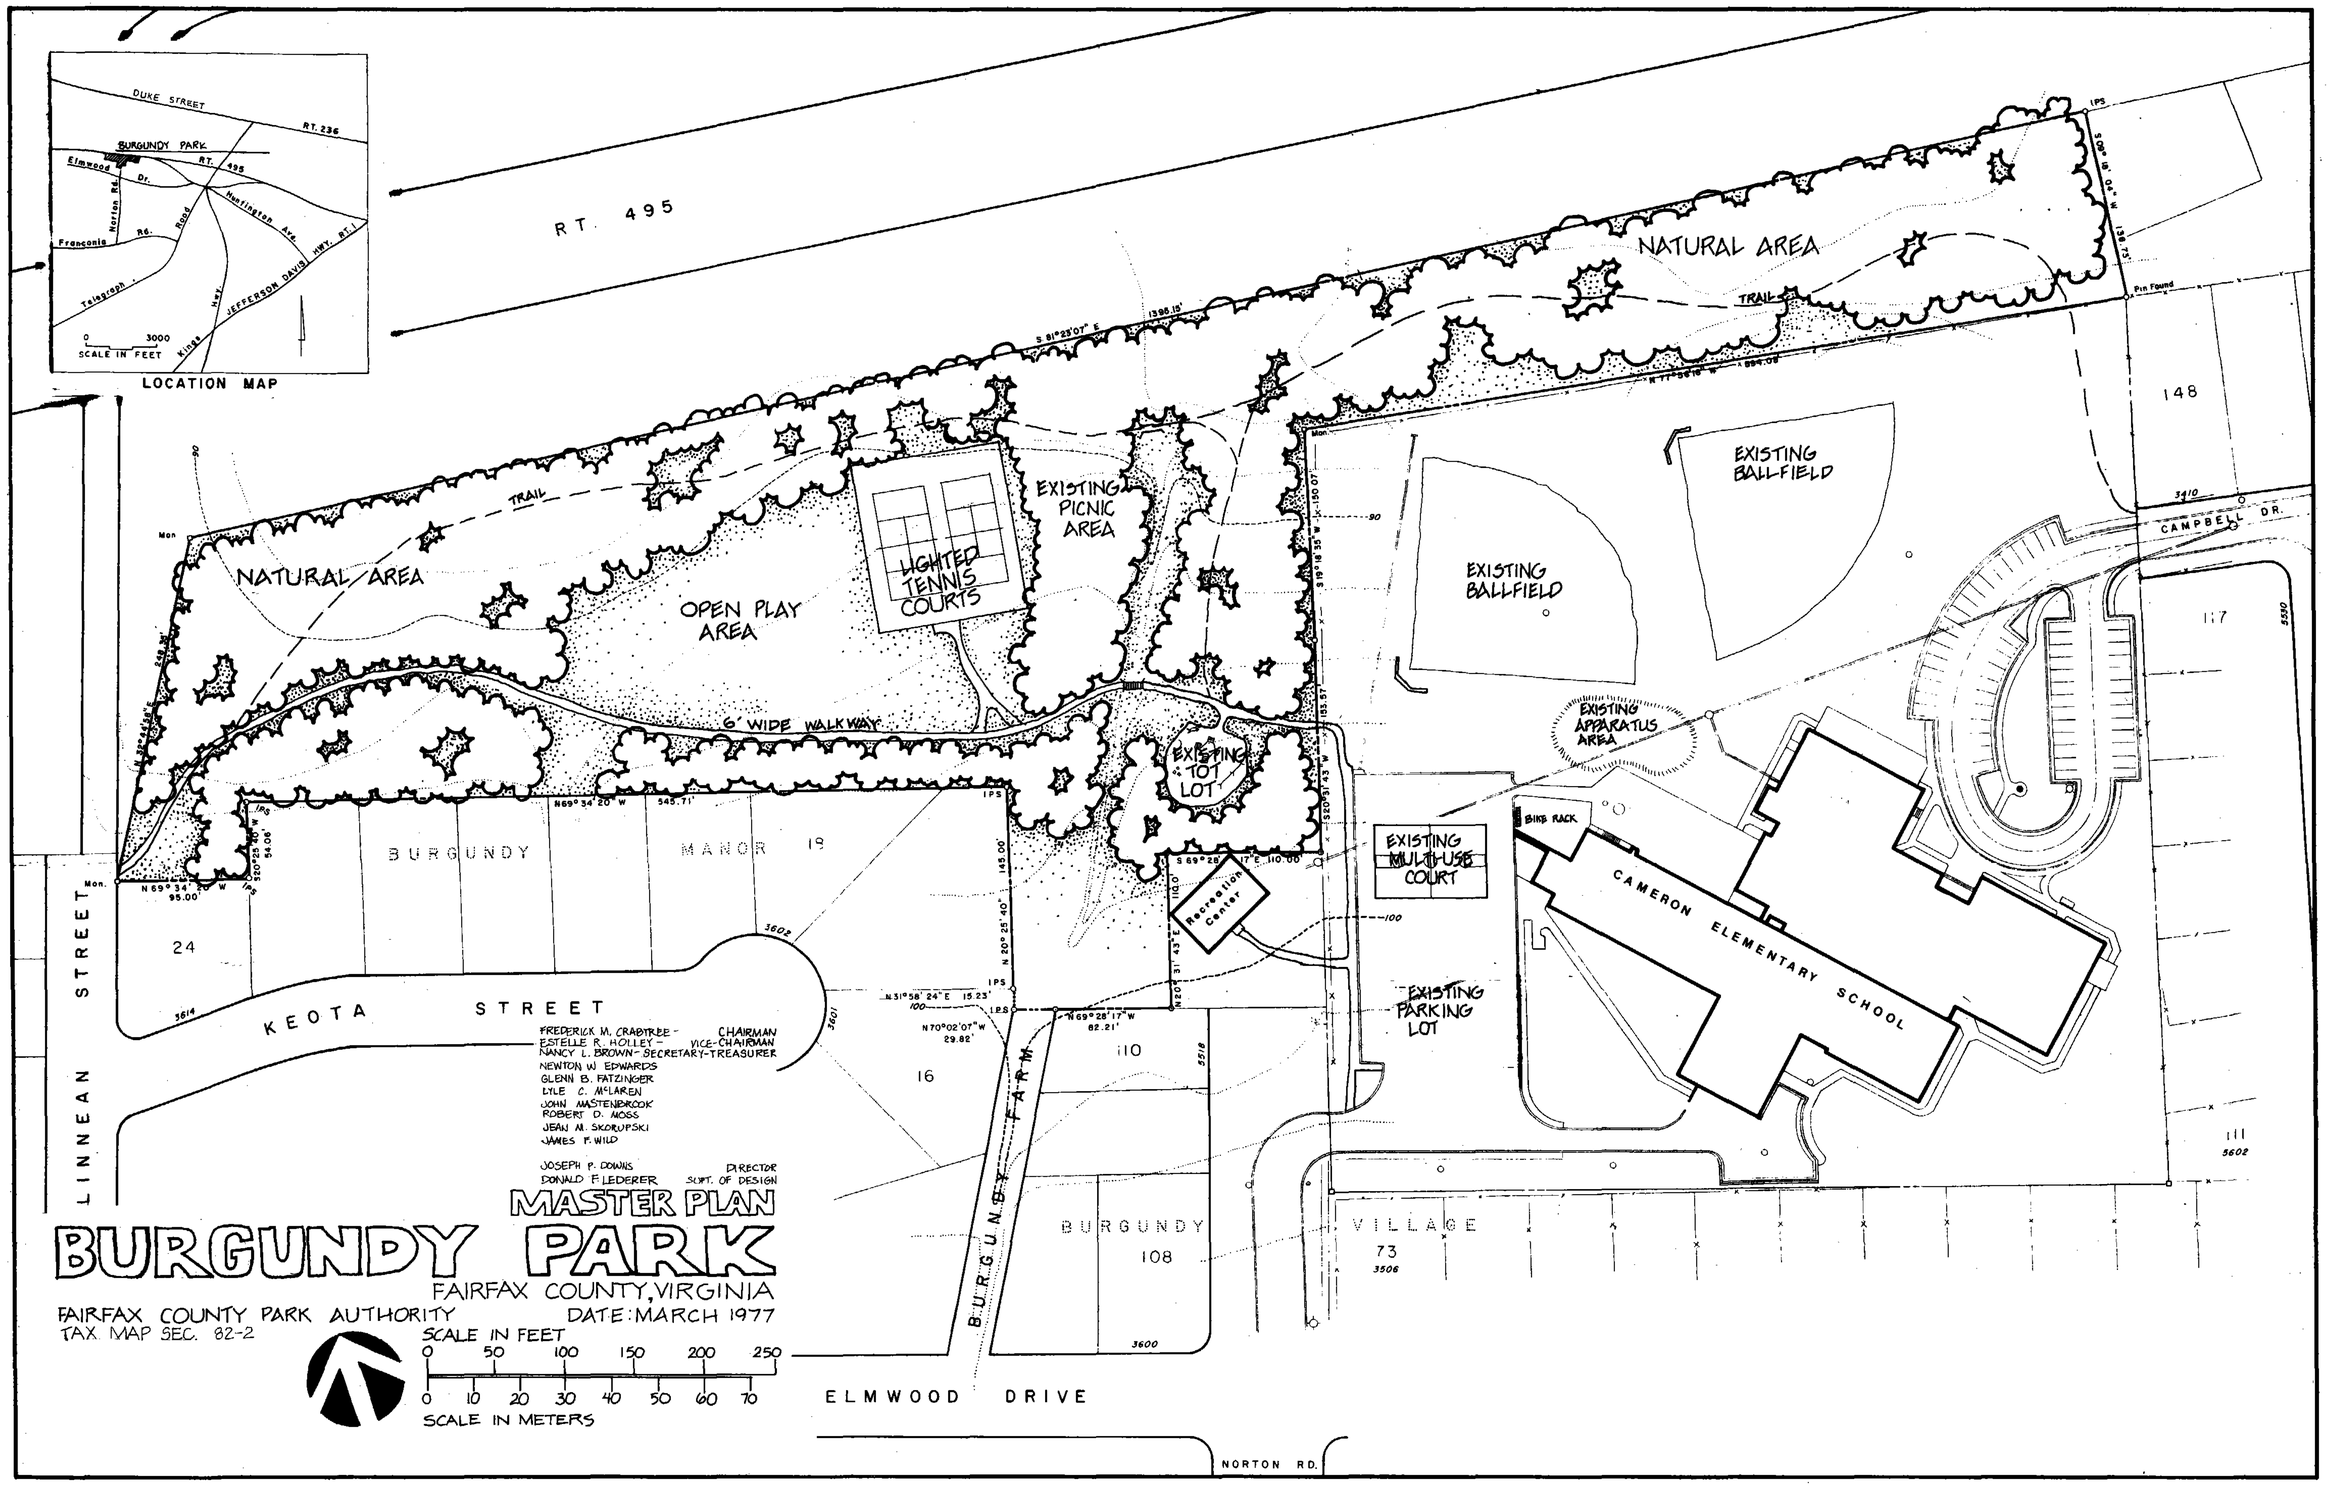
LOCATION MAP
DUKE STREET
RT. 236
BURGUNDY PARK
Elmwood Dr.
RT. 495
Norton Rd.
Franconia Rd.
Telegraph Road
Huntington Ave.
JEFFERSON DAVIS HWY. RT. 1
King Hwy.
0 3000
SCALE IN FEET
RT. 495
NATURAL AREA
TRAIL
EXISTING PICNIC AREA
LIGHTED TENNIS COURTS
OPEN PLAY AREA
6' WIDE WALKWAY
EXISTING BALLFIELD
EXISTING BALLFIELD
EXISTING APPARATUS AREA
EXISTING 101 LOT
EXISTING MULTI-USE COURT
Recreation Center
BIKE RACK
CAMERON ELEMENTARY SCHOOL
EXISTING PARKING LOT
CAMPBELL DR.
148
117
111
BURGUNDY MANOR 19
24
KEOTA STREET
LINNEAN STREET
16
110
BURGUNDY FARM
BURGUNDY 108
VILLAGE 73
ELMWOOD DRIVE
NORTON RD.
FREDERICK M. CRABTREE - CHAIRMAN
ESTELLE R. HOLLEY - VICE-CHAIRMAN
NANCY L. BROWN - SECRETARY-TREASURER
NEWTON W. EDWARDS
GLENN B. FATZINGER
LYLE C. McLAREN
JOHN MASTENBROOK
ROBERT D. MOSS
JEAN M. SKORUPSKI
JAMES F. WILD
JOSEPH P. DOWNS DIRECTOR
DONALD F. LEDERER SUPT. OF DESIGN
MASTER PLAN
BURGUNDY PARK
FAIRFAX COUNTY, VIRGINIA
FAIRFAX COUNTY PARK AUTHORITY
DATE: MARCH 1977
TAX MAP SEC. 82-2
SCALE IN FEET
0 50 100 150 200 250
0 10 20 30 40 50 60 70
SCALE IN METERS