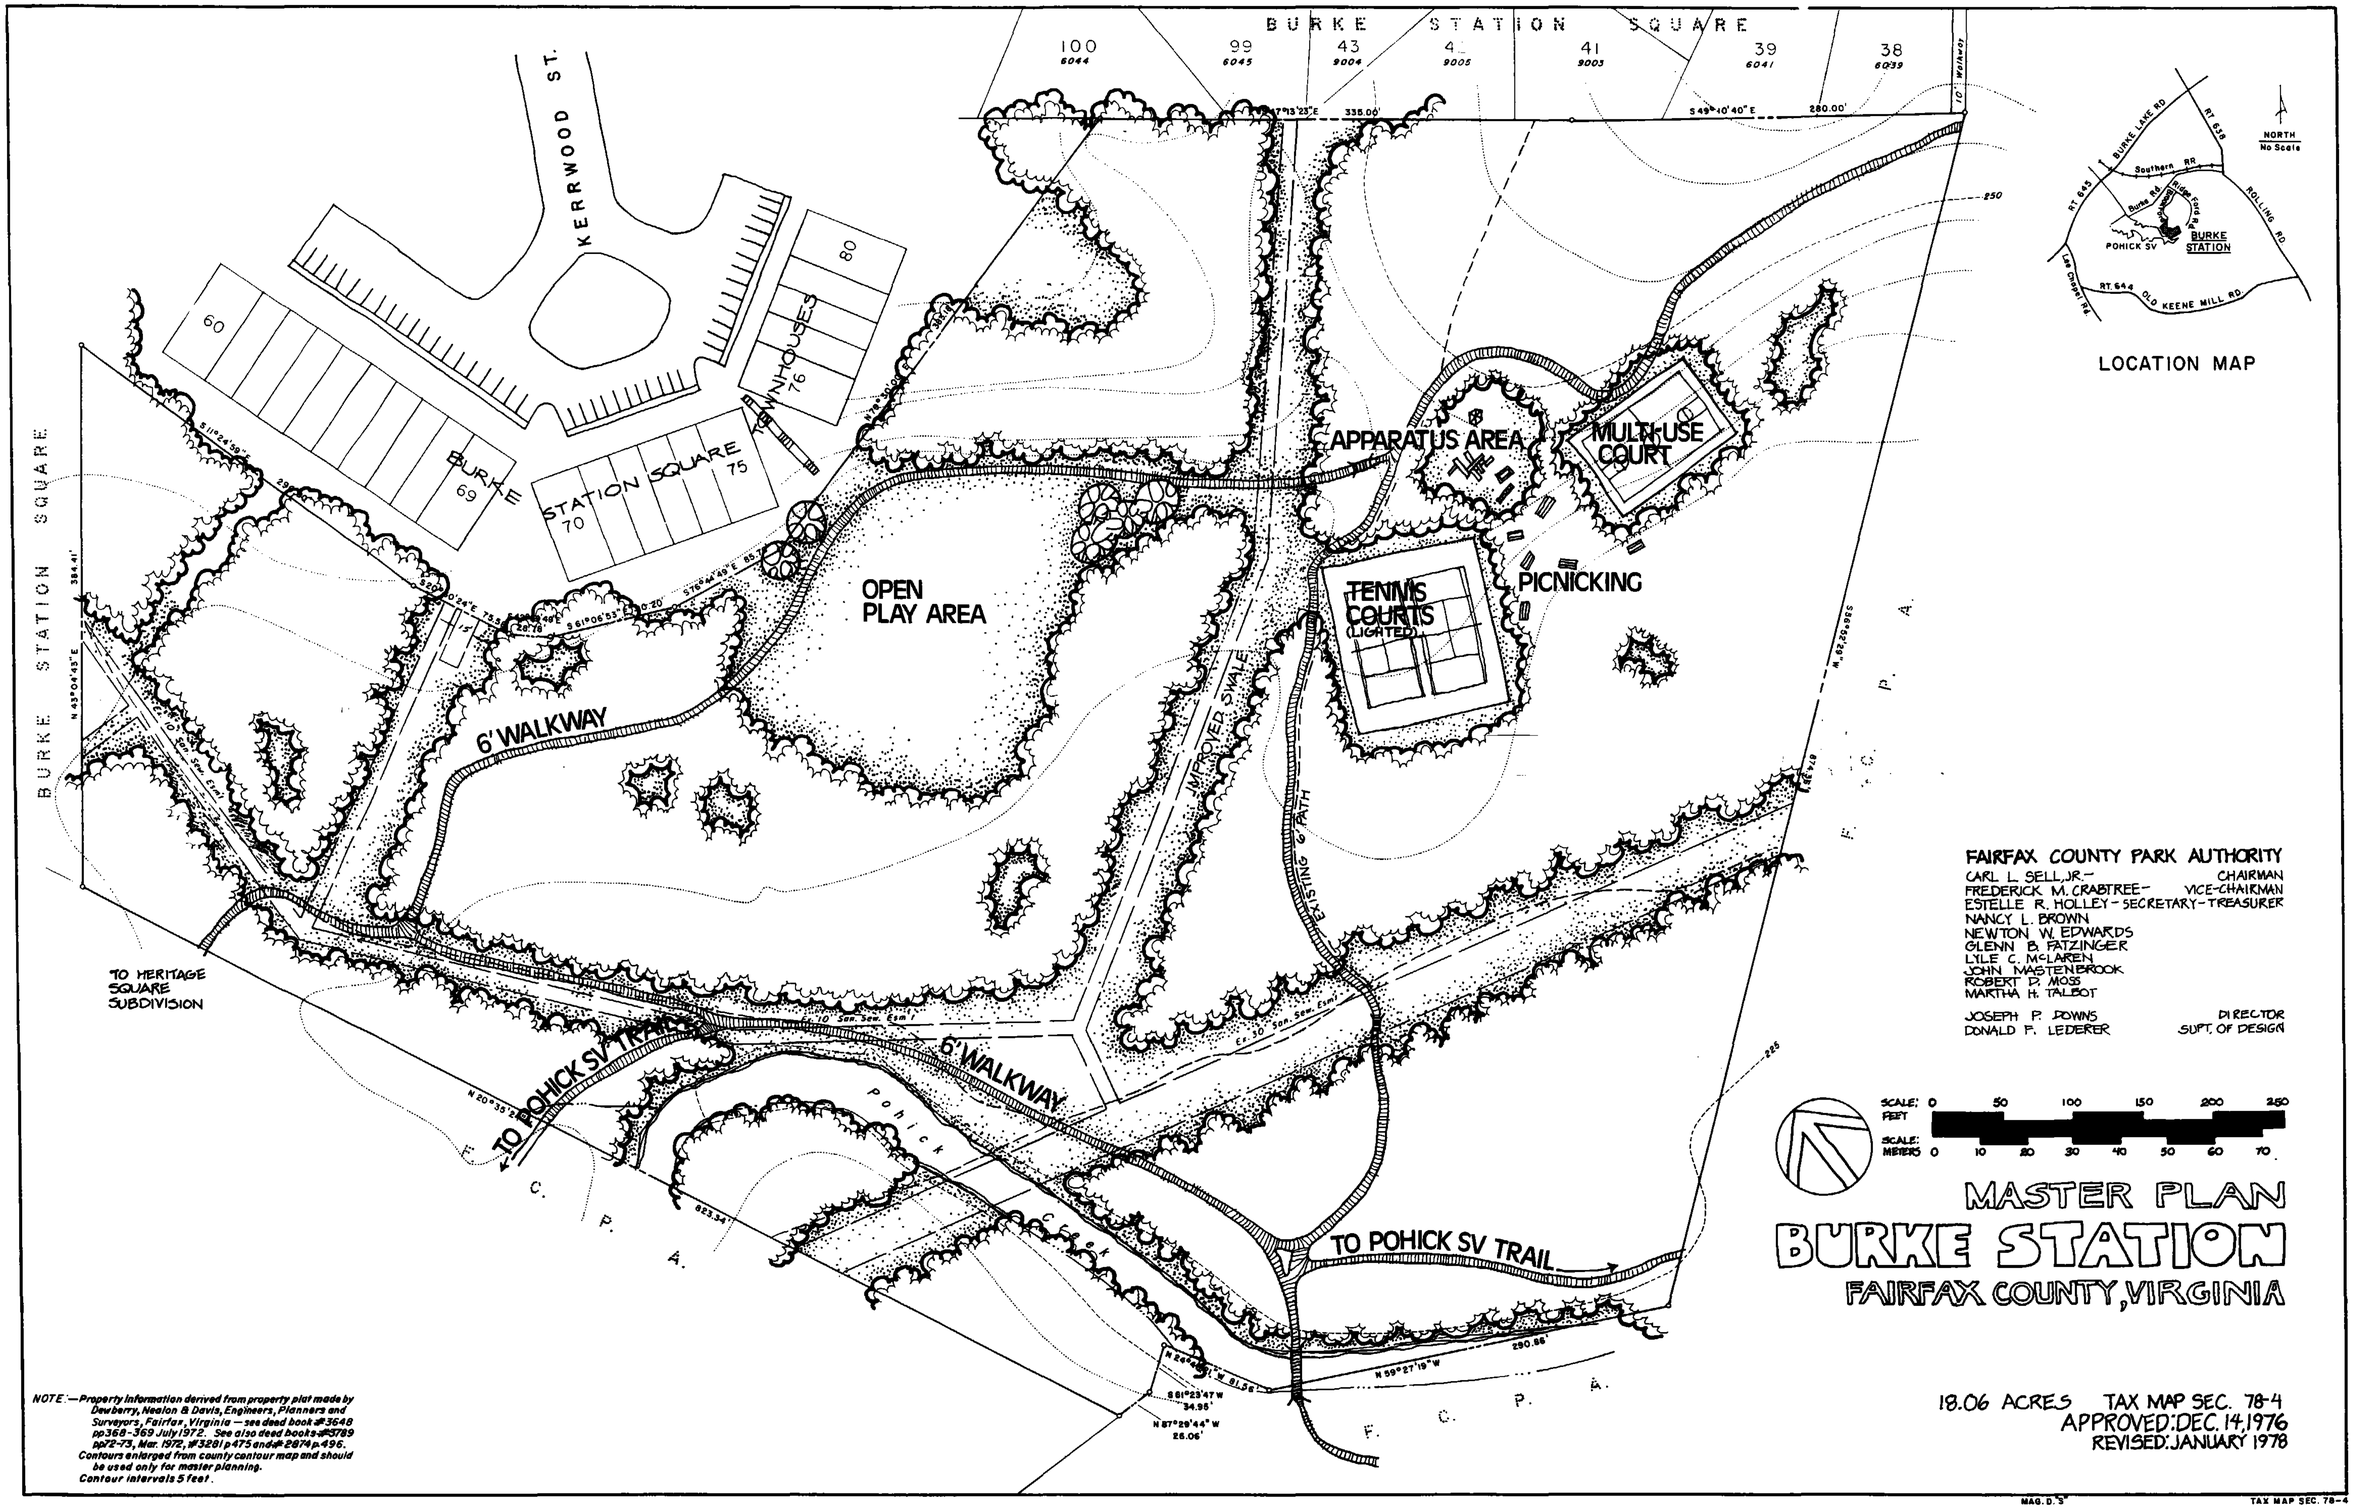
BURKE STATION SQUARE
100
6044
99
6045
43
9004
41
9003
39
6041
38
6039
KERRWOOD ST.
60
69
BURKE STATION SQUARE
70
75
TOWNHOUSES
76
80
OPEN PLAY AREA
APPARATUS AREA
MULTI-USE COURT
TENNIS COURTS (LIGHTED)
PICNICKING
6' WALKWAY
IMPROVED SWALE
EXISTING 6' PATH
TO HERITAGE SQUARE SUBDIVISION
TO POHICK SV TRAIL
Pohick Creek
F. C. P. A.
LOCATION MAP
NORTH
No Scale
BURKE LAKE RD
RT 638
Southern RR
RT 645
ROLLING RD
POHICK SV
BURKE STATION
RT. 644
OLD KEENE MILL RD.
FAIRFAX COUNTY PARK AUTHORITY
CARL L. SELL, JR.- CHAIRMAN
FREDERICK M. CRABTREE- VICE-CHAIRMAN
ESTELLE R. HOLLEY - SECRETARY - TREASURER
NANCY L. BROWN
NEWTON W. EDWARDS
GLENN B. FATZINGER
LYLE C. McLAREN
JOHN MASTENBROOK
ROBERT D. MOSS
MARTHA H. TALBOT
JOSEPH P. DOWNS DIRECTOR
DONALD F. LEDERER SUPT. OF DESIGN
SCALE: FEET 0 50 100 150 200 250
SCALE: METERS 0 10 20 30 40 50 60 70
MASTER PLAN
BURKE STATION
FAIRFAX COUNTY, VIRGINIA
18.06 ACRES TAX MAP SEC. 78-4
APPROVED: DEC. 14, 1976
REVISED: JANUARY 1978
NOTE:—Property information derived from property plat made by Dewberry, Nealon & Davis, Engineers, Planners and Surveyors, Fairfax, Virginia — see deed book #3648 pp368-369 July 1972. See also deed books #3789 pp72-73, Mar. 1972, #3281 p475 and #2874 p496.
Contours enlarged from county contour map and should be used only for master planning.
Contour intervals 5 feet.
MAG. D. 3"
TAX MAP SEC. 78-4