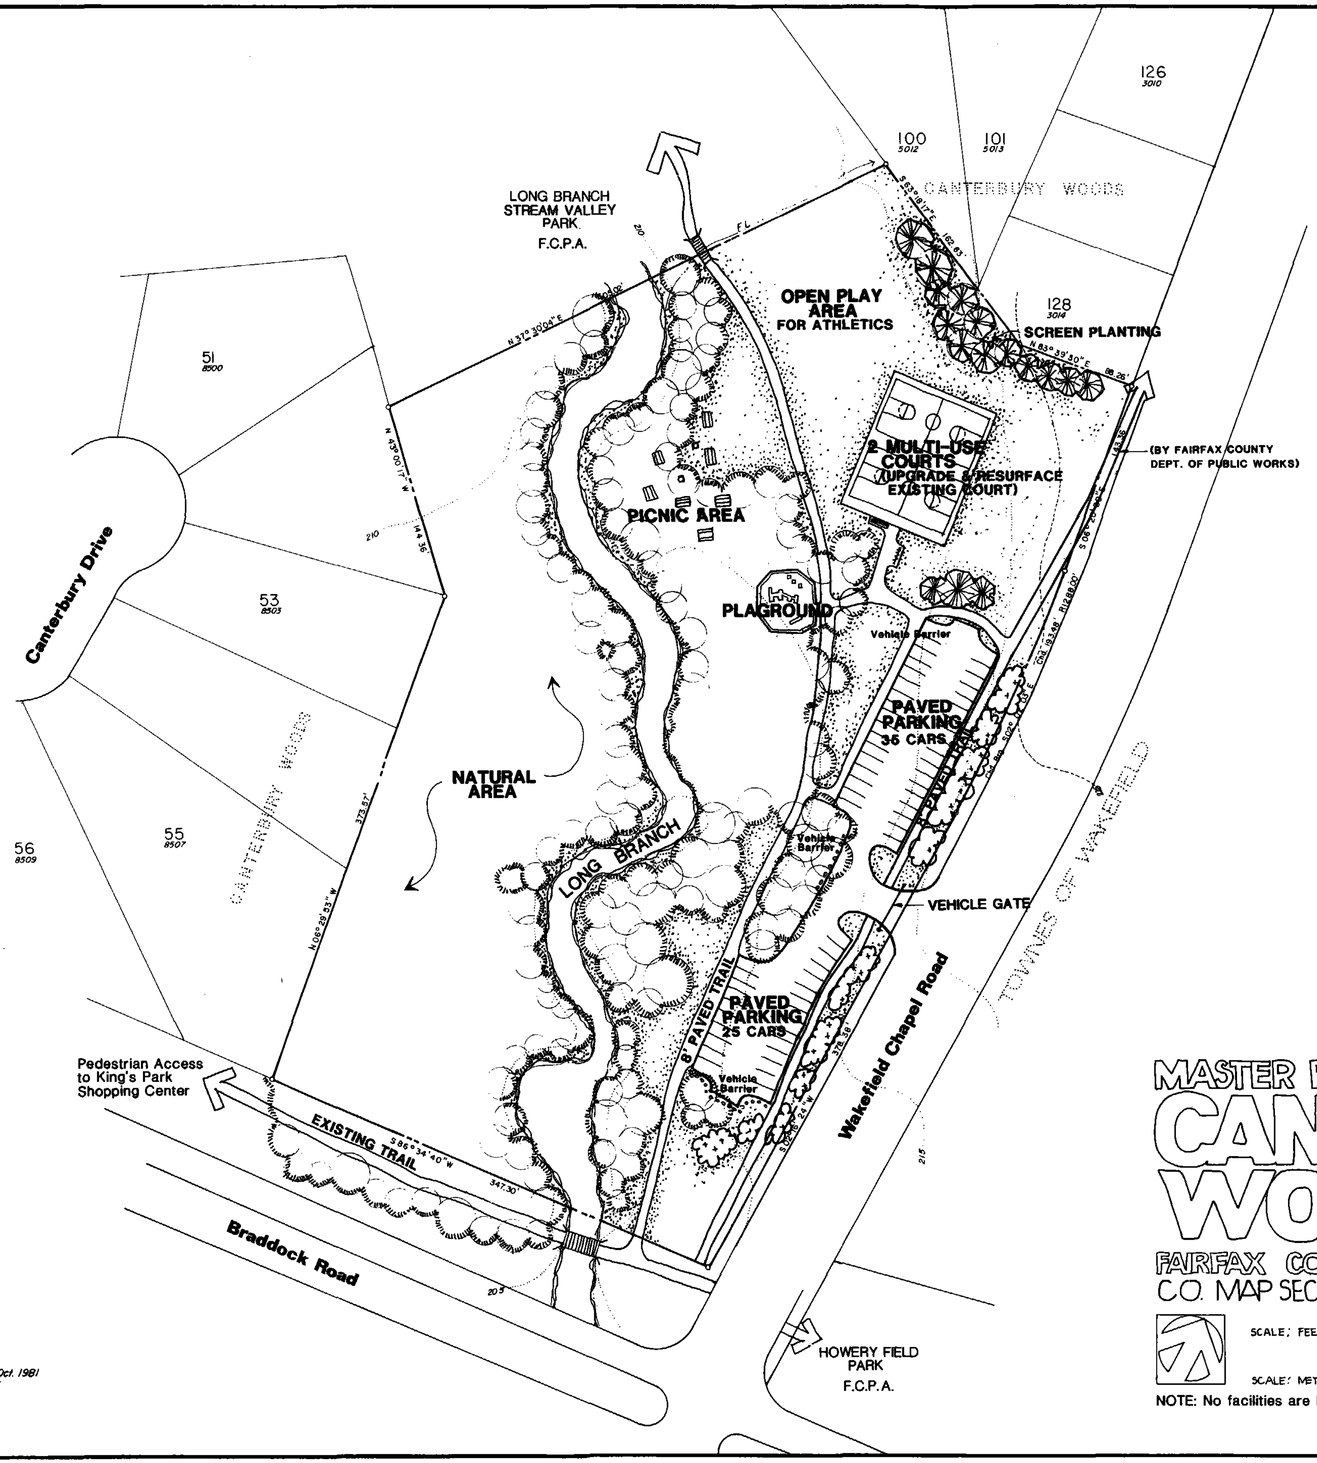

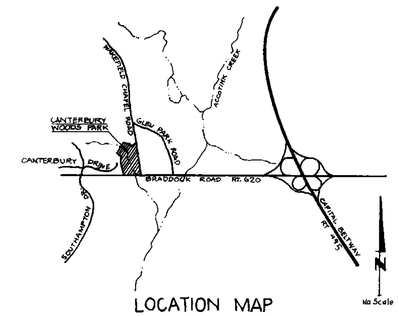

FAIRFAX COUNTY PARK AUTHORITY

JAMES F. WILD	CHAIRMAN
FREDERICK M. CRABTREE	VICE-CHAIRMAN
BARBARA B. CLARK	SECRETARY-TREASURER
KAYE SLOAN BURKE	
OLIVER W. FRANKLIN	
JOHN MASTENBROOK	
ALAN E. MAYER	
ROBERT D. MOSS	
DOROTHY S. NORPEL	
RAYMOND W. PHILIPPS	
JOSEPH P. DOWNS	DIRECTOR
LOUIS A. CABLE	ASSISTANT DIRECTOR
DONALD F. LEDERER	SUPT. OF DESIGN
DAVID S. JILLSON	LANDSCAPE ARCHITECT

MASTER PLAN CANTERBURY WOODS PARK

FAIRFAX COUNTY, VIRGINIA

C.O. MAP SEC. 70-3 • 6.66 ACRES

PRELIMINARY NOV. 1983 • APPROVED APRIL 1985

SCALE: FEET 0 50 100 150 200

SCALE: METERS 0 10 20 30 40 50 60 70

NOTE: No facilities are lighted

Note – Property information derived from plats by Greenhorne, O'Mara, Dewberry & Nealon, Arlington, VA with NW property line established by F.C.P.A. surveyors, Oct. 1981
– Contours derived from county 200' topo and are for master planning only
– Contour interval – 5 feet

CANTERBURY WOODS 45104-1081-048M MAP SEC 70-3