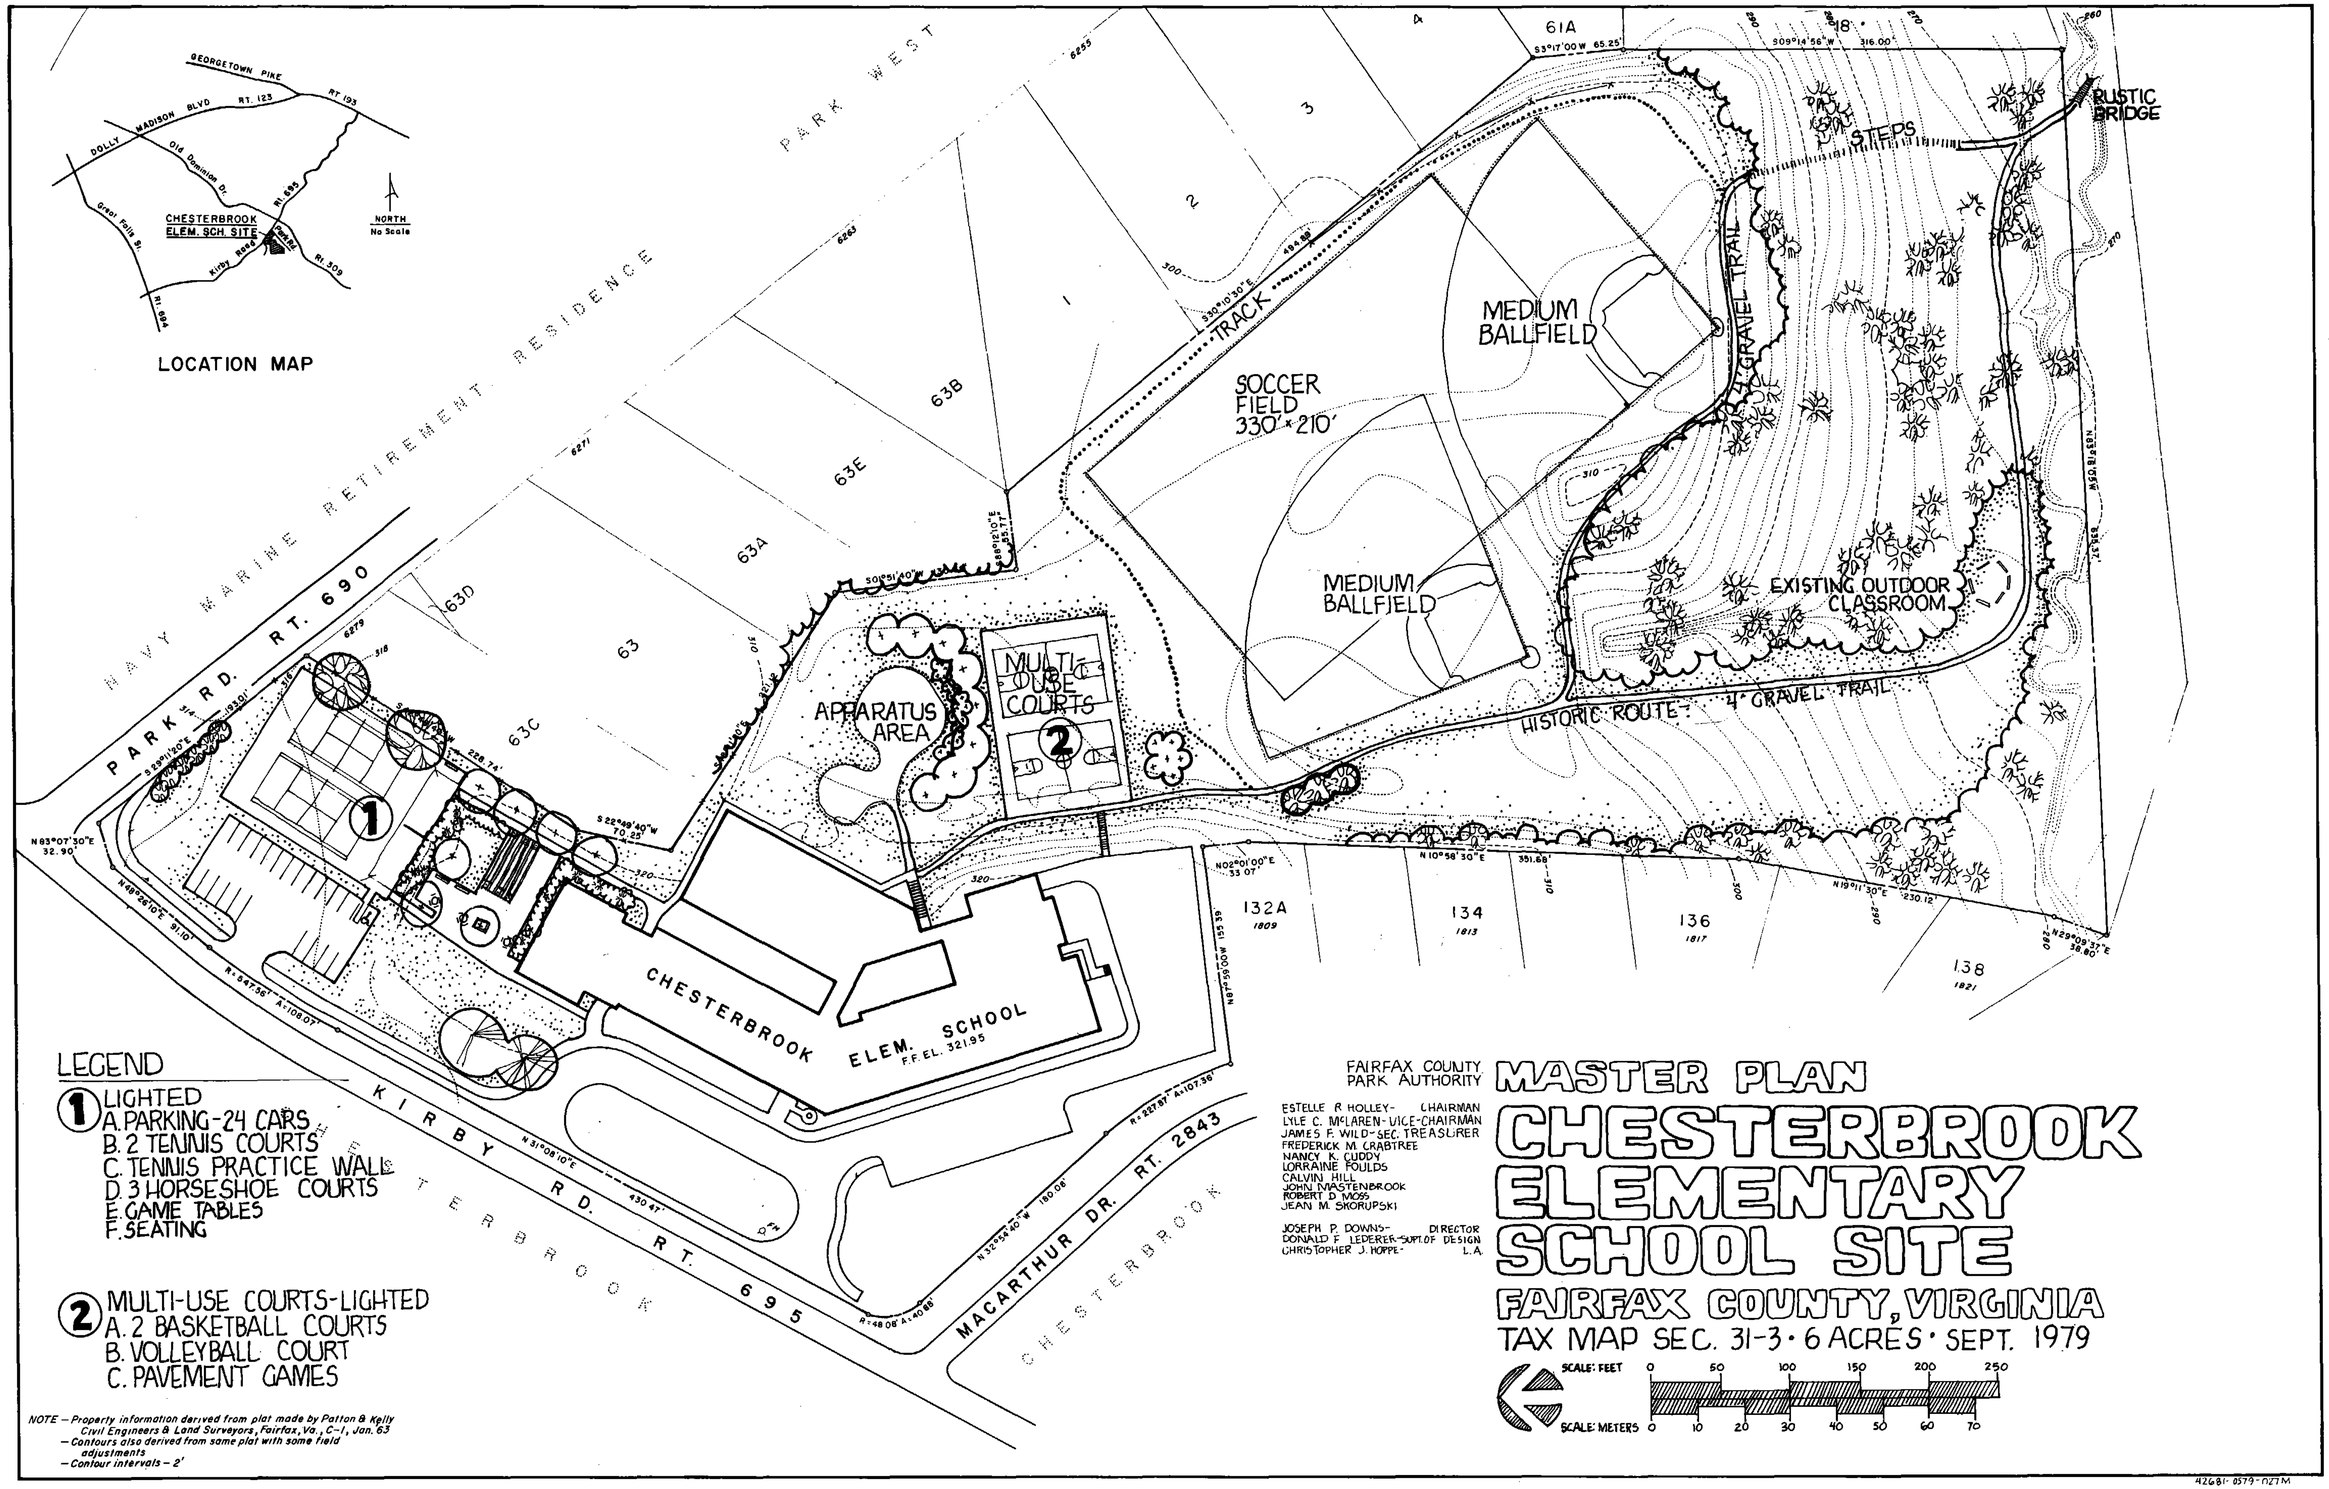
LOCATION MAP
GEORGETOWN PIKE
RT. 123
RT. 193
DOLLY MADISON BLVD
Old Dominion Dr.
Great Falls St.
CHESTERBROOK ELEM. SCH. SITE
Kirby Road
RT. 695
RT. 309
RT. 604
NORTH
No Scale
PARK WEST
NAVY MARINE RETIREMENT RESIDENCE
PARK RD. RT. 690
KIRBY RD. RT. 695
MACARTHUR DR. RT. 2843
CHESTERBROOK
TRACK
SOCCER FIELD 330' x 210'
MEDIUM BALLFIELD
MEDIUM BALLFIELD
4' GRAVEL TRAIL
STEPS
RUSTIC BRIDGE
EXISTING OUTDOOR CLASSROOM
HISTORIC ROUTE
4' GRAVEL TRAIL
APPARATUS AREA
MULTI-USE COURTS
CHESTERBROOK ELEM. SCHOOL
F.F.EL. 321.95
MSD. BIG EDN.
LEGEND
1 LIGHTED
A. PARKING-24 CARS
B. 2 TENNIS COURTS
C. TENNIS PRACTICE WALL
D. 3 HORSESHOE COURTS
E. GAME TABLES
F. SEATING
2 MULTI-USE COURTS-LIGHTED
A. 2 BASKETBALL COURTS
B. VOLLEYBALL COURT
C. PAVEMENT GAMES
NOTE – Property information derived from plat made by Patton & Kelly Civil Engineers & Land Surveyors, Fairfax, Va., C-1, Jan. 63
– Contours also derived from same plat with some field adjustments
– Contour intervals – 2'
FAIRFAX COUNTY PARK AUTHORITY
ESTELLE R HOLLEY- CHAIRMAN
LYLE C. McLAREN- VICE-CHAIRMAN
JAMES F. WILD- SEC. TREASURER
FREDERICK M CRABTREE
NANCY K. CUDDY
LORRAINE FOULDS
CALVIN HILL
JOHN MASTENBROOK
ROBERT D MOSS
JEAN M SKORUPSKI
JOSEPH P. DOWNS- DIRECTOR
DONALD F. LEDERER- SUPT. OF DESIGN
CHRISTOPHER J. HOPPE- L.A.
MASTER PLAN
CHESTERBROOK ELEMENTARY SCHOOL SITE
FAIRFAX COUNTY, VIRGINIA
TAX MAP SEC. 31-3 • 6 ACRES • SEPT. 1979
SCALE: FEET 0 50 100 150 200 250
SCALE: METERS 0 10 20 30 40 50 60 70
42681-0579-027M