FAIRFAX CO. PARK AUTHORITY BOARD MEMBERS
Thomas B. White, Jr.-Chairman
Estelle Holley-Vice Chairman
Raymond W. Philipps
Dick Pro
Margaret Andino
Arleen Gilliam
James H. Davis
Frederick M. Crabtree
Robert Hull
Gregory C. Evans

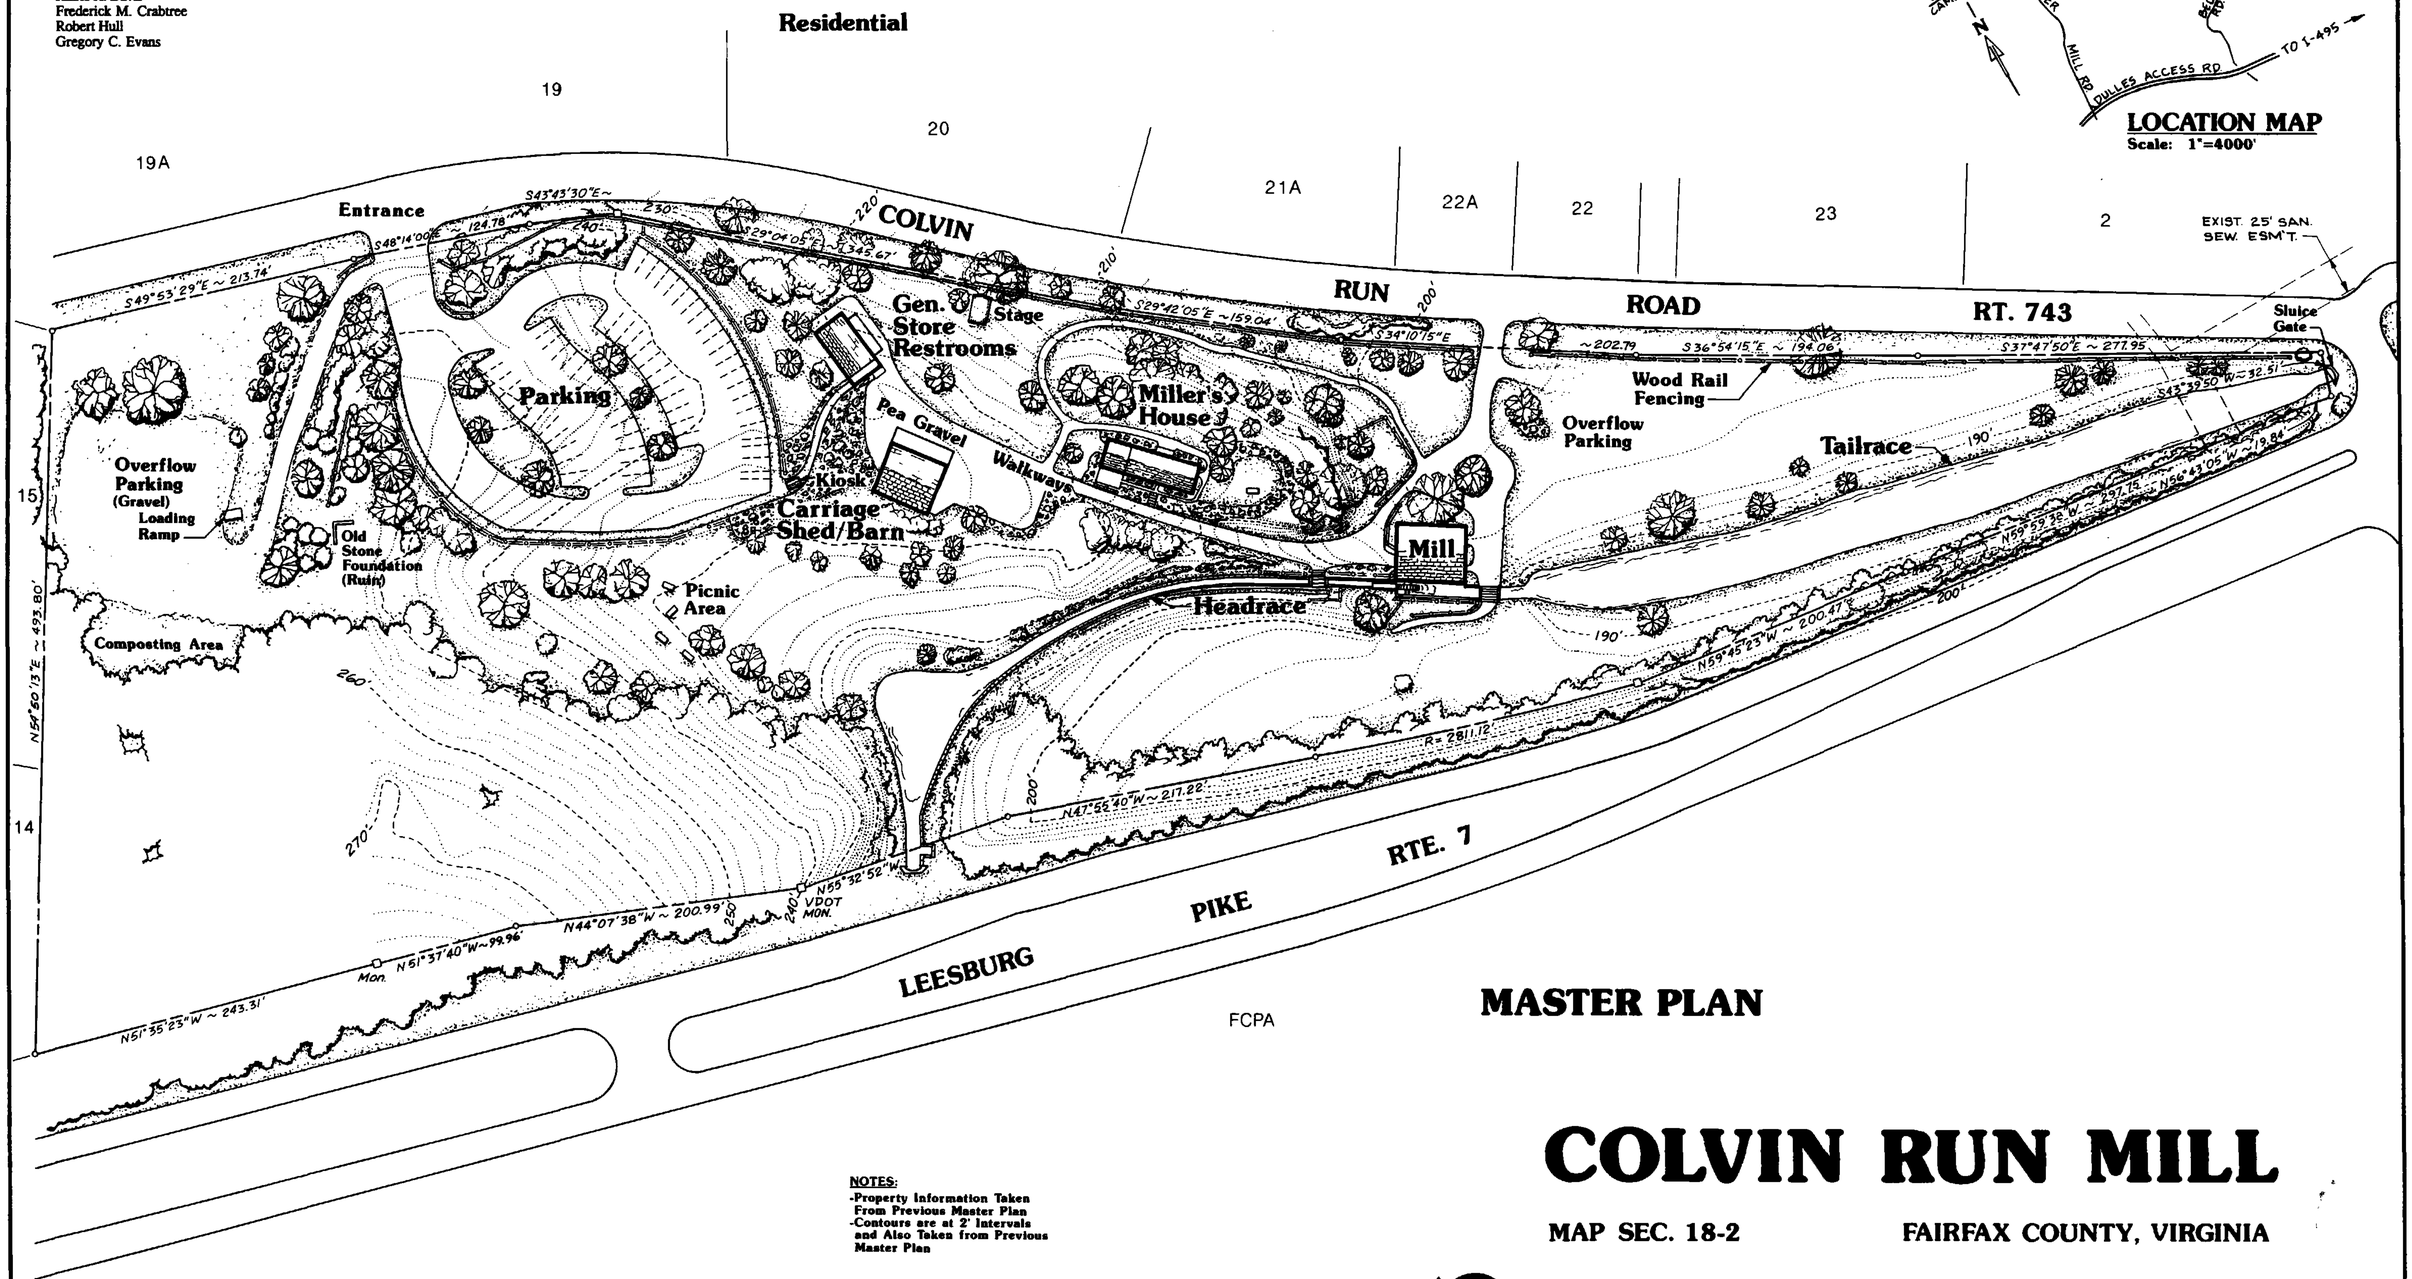

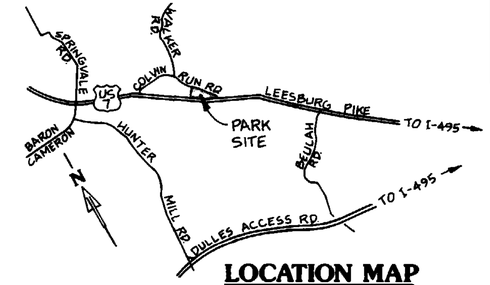

LOCATION MAP
Scale: 1"=4000'

MASTER PLAN

COLVIN RUN MILL

MAP SEC. 18-2 **FAIRFAX COUNTY, VIRGINIA**

NOTES:
- Property Information Taken From Previous Master Plan
- Contours are at 2' Intervals and Also Taken from Previous Master Plan

FEET 0 50 100 150 200
METERS 0 10 20 30 40 50 60