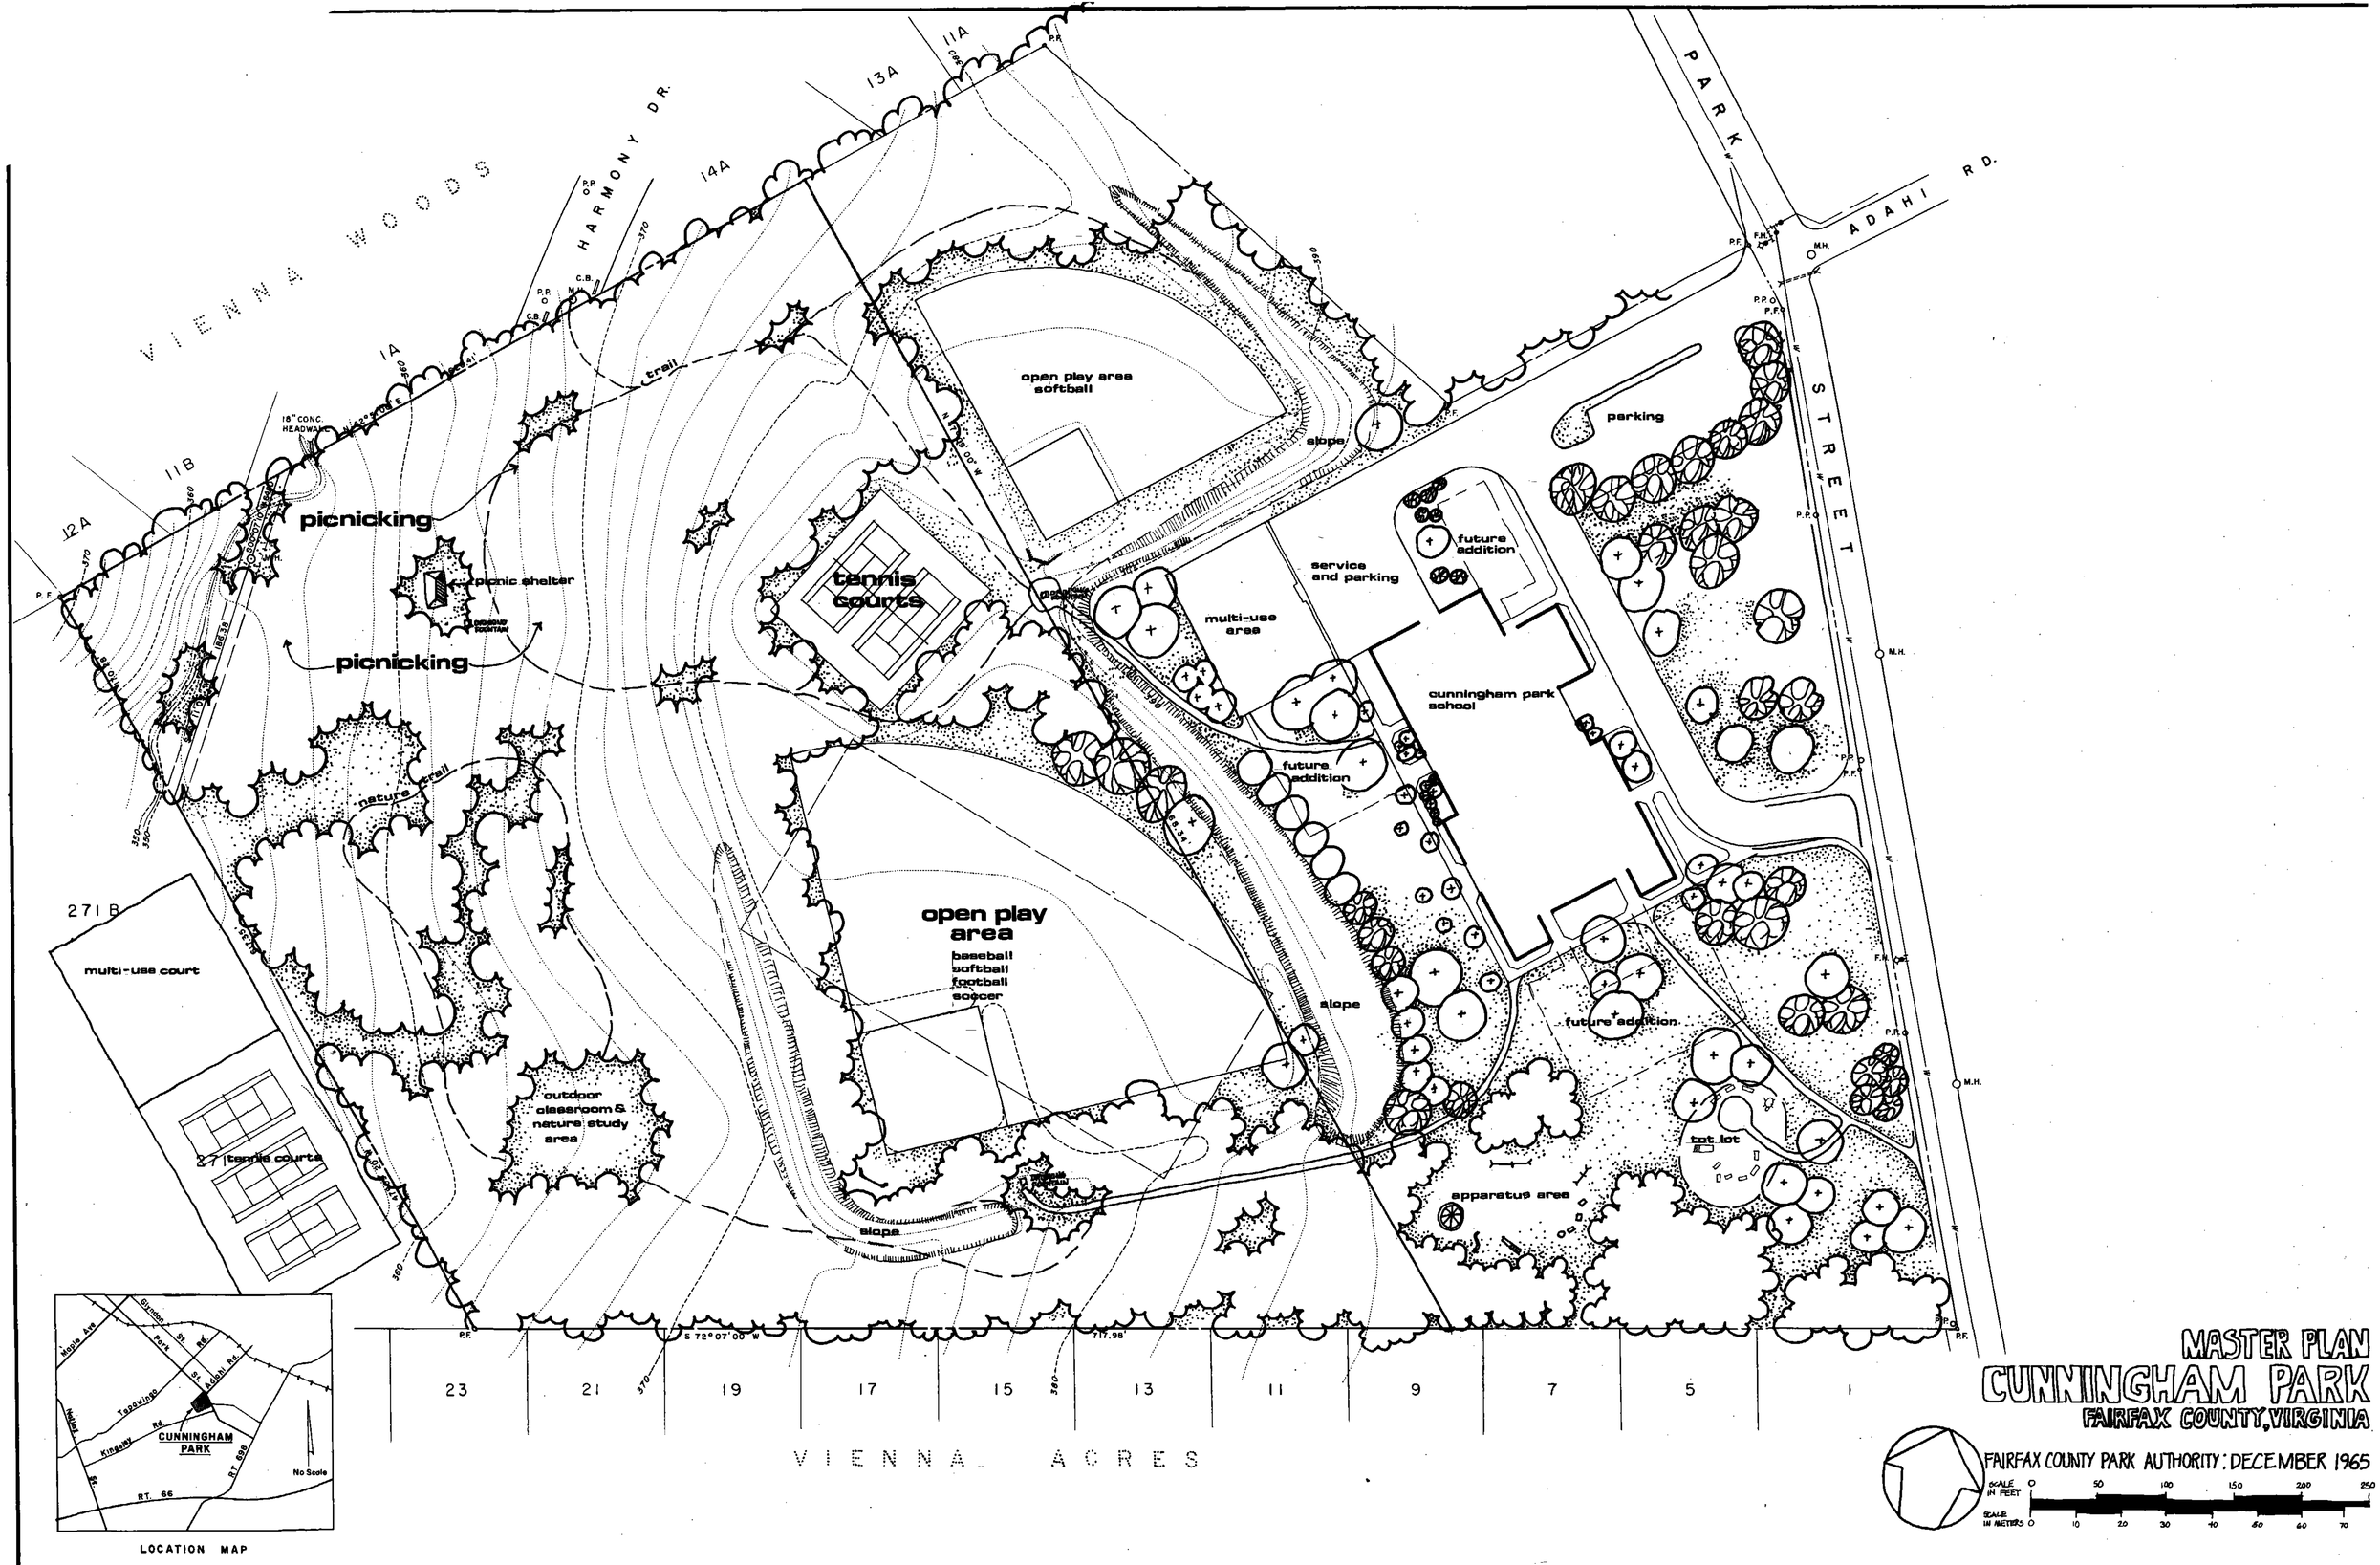

VIENNA WOODS
HARMONY DR.
PARK STREET
ADAHI RD.
VIENNA ACRES
open play area softball
slope
parking
future addition
service and parking
multi-use area
cunningham park school
tennis courts
picnicking
picnic shelter
picnicking
trail
nature trail
open play area
baseball
softball
football
soccer
slope
future addition
tot lot
apparatus area
outdoor classroom & nature study area
slope
multi-use court
tennis courts
271 B
18" CONC. HEADWALL
S 72°07'00" W
717.98'
23
21
19
17
15
13
11
9
7
5
1
LOCATION MAP
CUNNINGHAM PARK
No Scale
MASTER PLAN
CUNNINGHAM PARK
FAIRFAX COUNTY, VIRGINIA
FAIRFAX COUNTY PARK AUTHORITY: DECEMBER 1965
SCALE IN FEET
SCALE IN METERS