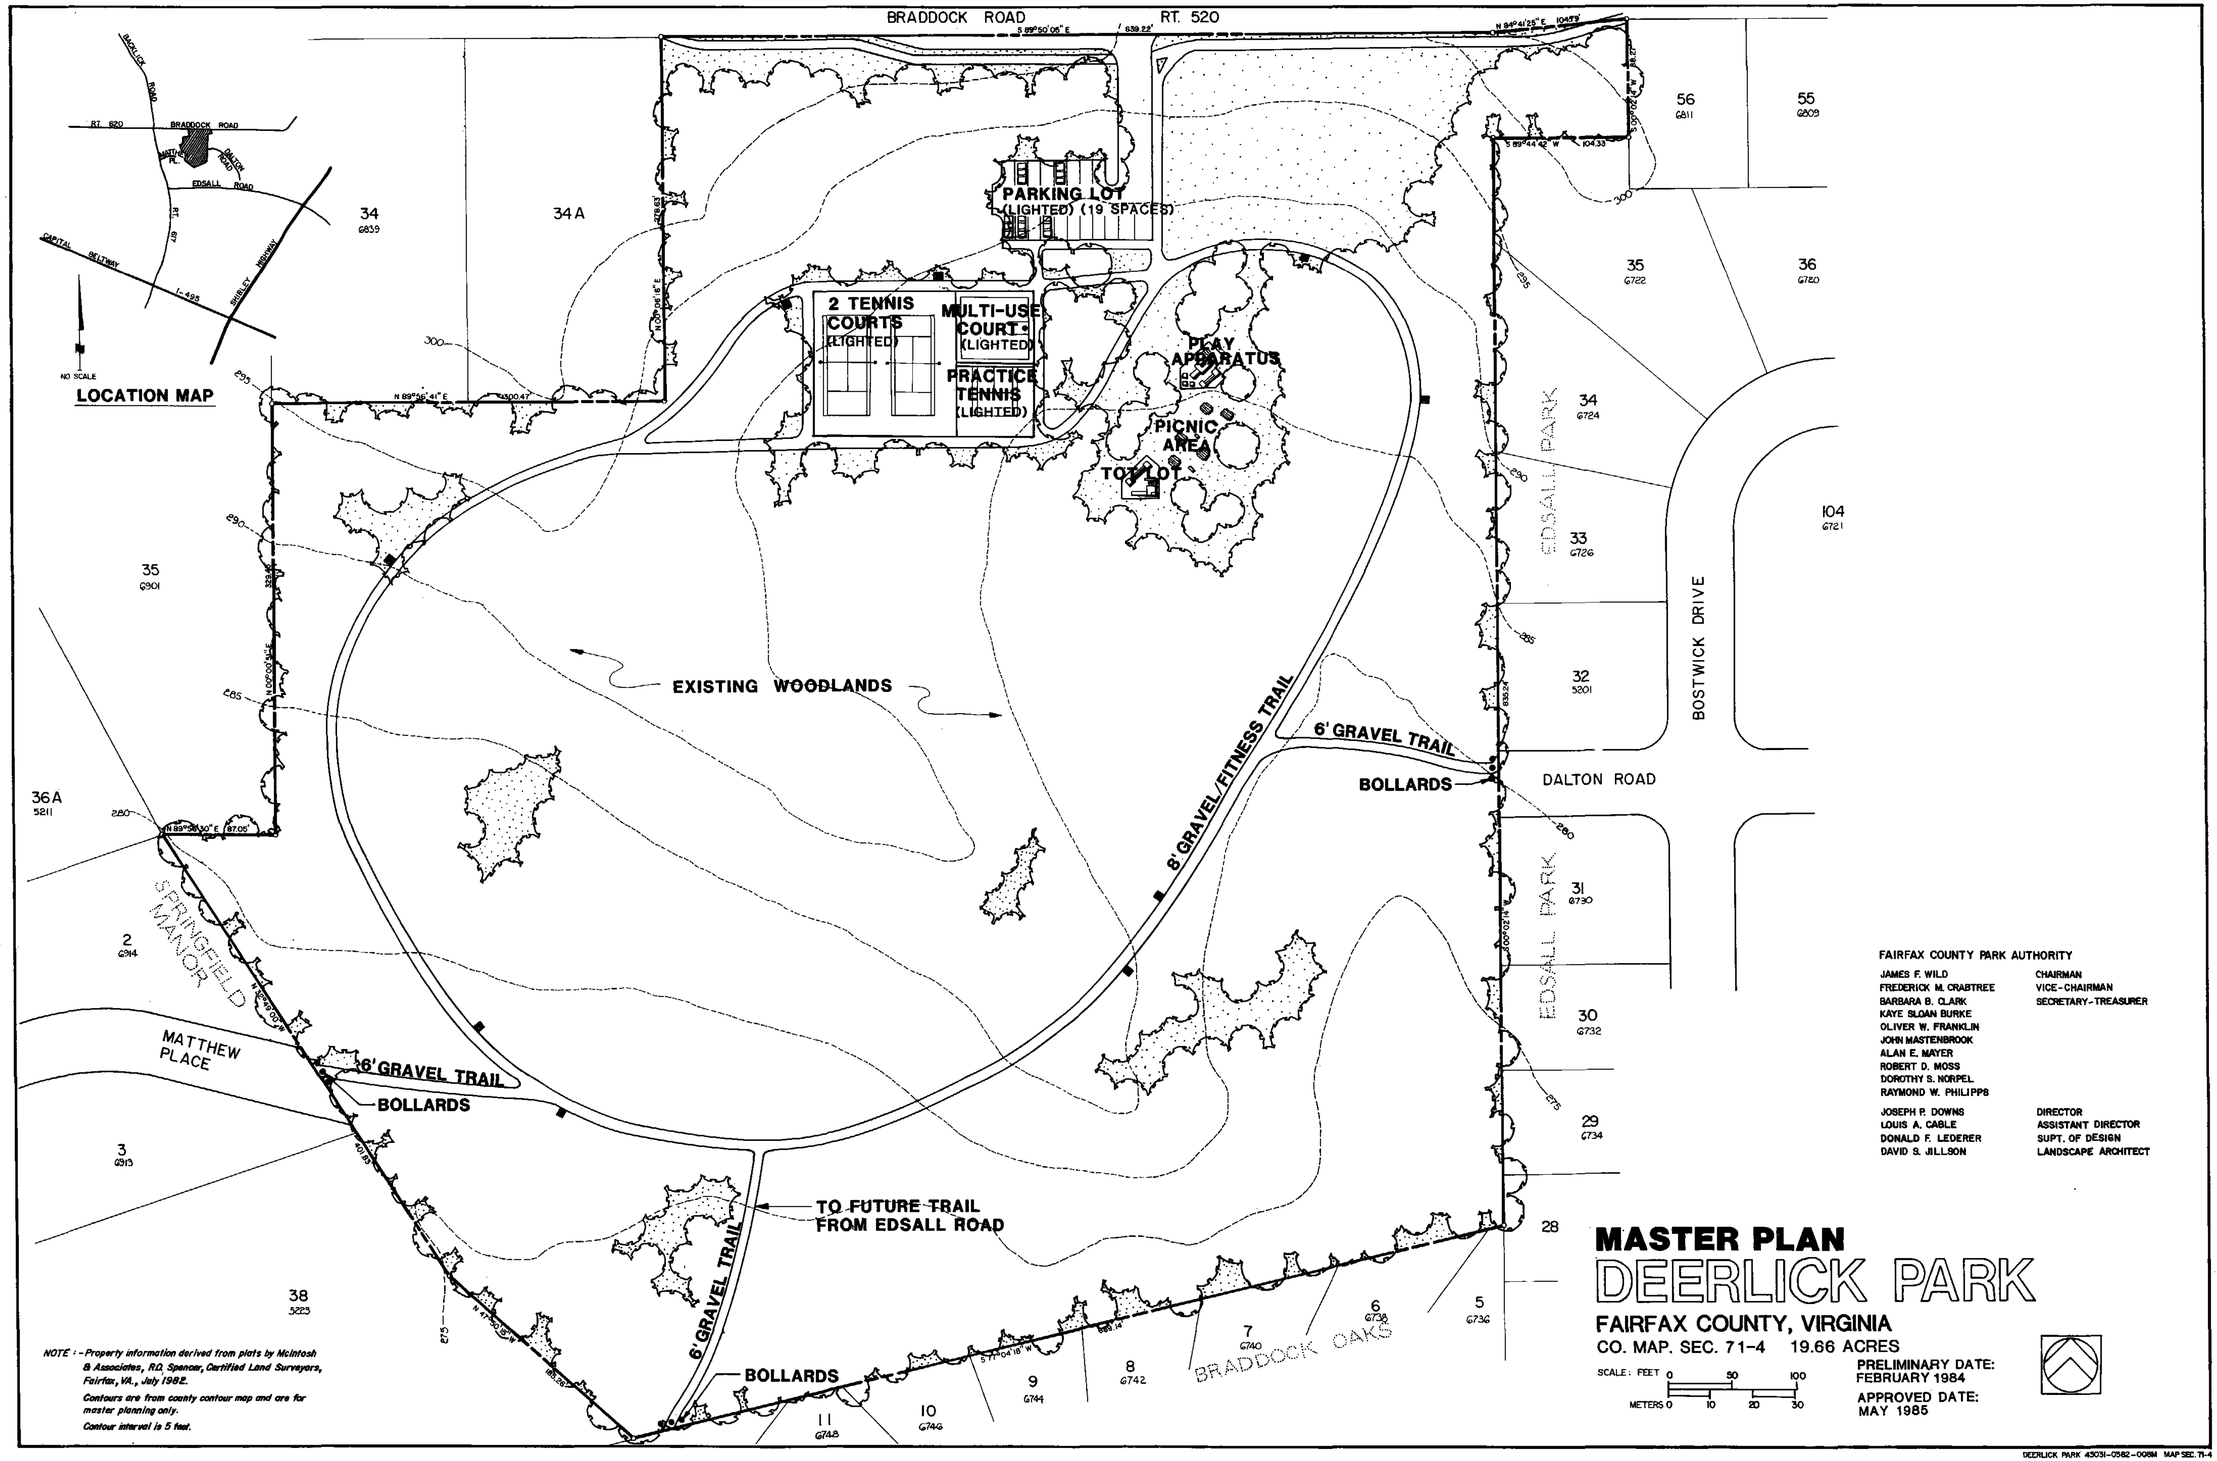


NOTE: - Property information derived from plats by McIntosh & Associates, R.D. Spencer, Certified Land Surveyors, Fairfax, VA., July 1982.

Contours are from county contour map and are for master planning only.

Contour interval is 5 feet.

FAIRFAX COUNTY PARK AUTHORITY

| | |
|---|---|
| JAMES F. WILD | CHAIRMAN |
| FREDERICK M. CRABTREE | VICE-CHAIRMAN |
| BARBARA B. CLARK | SECRETARY-TREASURER |
| KAYE SLOAN BURKE | |
| OLIVER W. FRANKLIN | |
| JOHN MASTENBROOK | |
| ALAN E. MAYER | |
| ROBERT D. MOSS | |
| DOROTHY S. NORPEL | |
| RAYMOND W. PHILIPPS | |
| JOSEPH P. DOWNS | DIRECTOR |
| LOUIS A. CABLE | ASSISTANT DIRECTOR |
| DONALD F. LEDERER | SUPT. OF DESIGN |
| DAVID S. JILLSON | LANDSCAPE ARCHITECT |

# MASTER PLAN
# DEERLICK PARK

FAIRFAX COUNTY, VIRGINIA

CO. MAP. SEC. 71-4 19.66 ACRES

SCALE: FEET 0 50 100

METERS 0 10 20 30

PRELIMINARY DATE: FEBRUARY 1984

APPROVED DATE: MAY 1985

DEERLICK PARK 43031-0562-008M MAP SEC. 71-4