DRANESVILLE TAVERN

Restored Historic Tavern
Restrooms
Interpretive Trail
Parking Lot - 40 Cars

McDANNALD HOUSE

Historic Property Maintenance Office
Restorative Maintenance Shop
Parking Lot - 10 Cars

Master Plan
DRANESVILLE TAVERN HERITAGE RESOURCE PARK

FAIRFAX COUNTY PARK AUTHORITY

Tax Map 6-3 **January 1977**
Acres: 10.434 **rev. November 1991**

NORTH

0 100
SCALE IN FEET

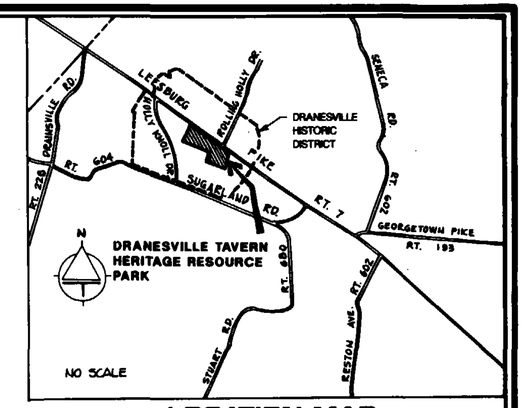

LOCATION MAP

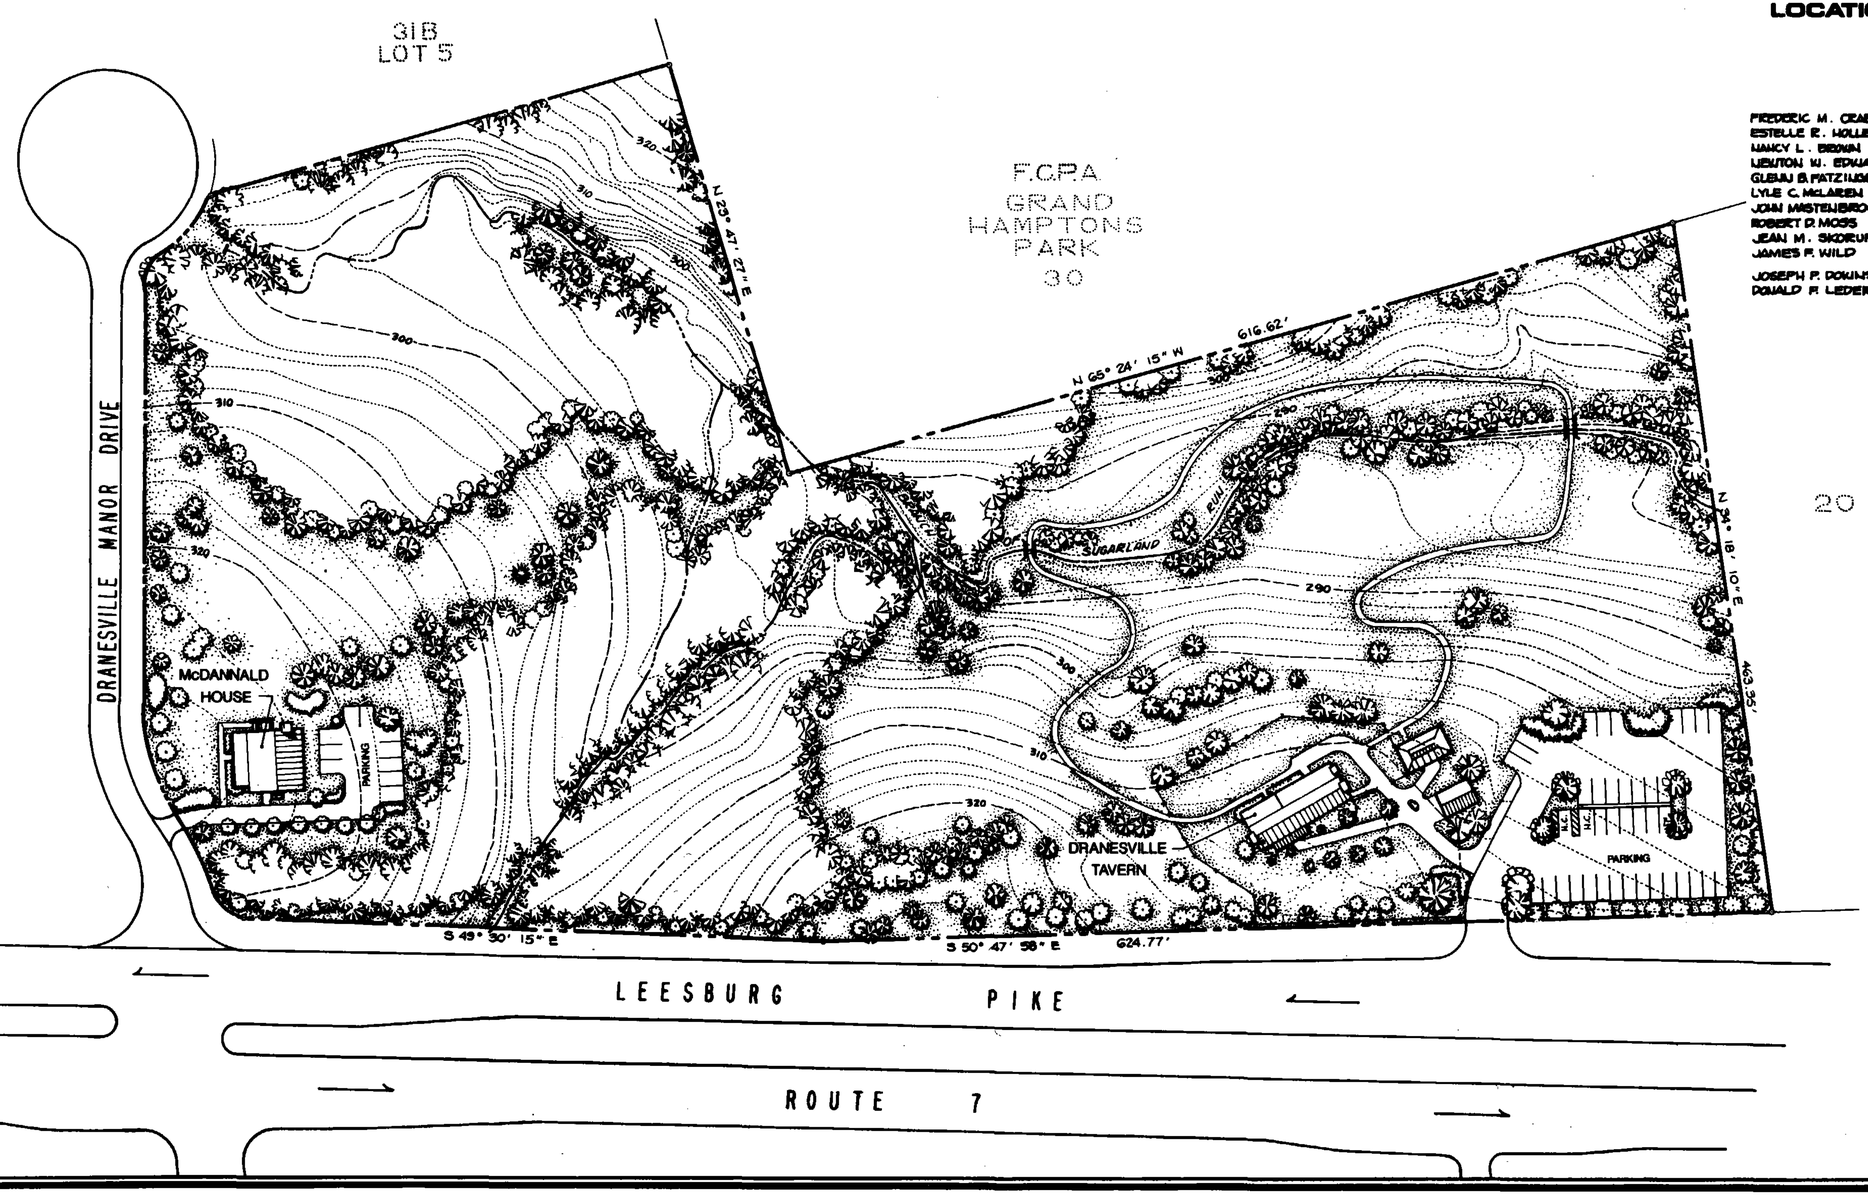

FREDERIC M. CRABTREE — CHAIRMAN
ESTELLE R. HOLLEY — VICE-CHAIRMAN
NANCY L. BROWN — SECRETARY-TREASURER
LEWTON W. EDWARDS
GLENN B. FATZINGER
LYLE C. McLAREN
JOHN MASTENBROOK
ROBERT D. MOSS
JEAN M. SKOREUPSKI
JAMES F. WILD

JOSEPH F. DOKINS — DIRECTOR
DONALD R. LIEDERER — SUPT. OF DESIGN

20

NOTES:

PROPERTY INFORMATION WAS DERIVED FROM BOUNDARY SURVEYS BY WILLIAM O. McINTOSH AND ASSOCIATES, LAND SURVEYORS, FAIRFAX, VIRGINIA - DB 3110 PG 503, MARCH 19, 1968. AND BY RICHARD O. SPENCER INC. P.C., FAIRFAX, VIRGINIA - DB 5514 PG 0610, NOVEMBER 5, 1980.

CONTOUR INFORMATION WAS DERIVED FROM FAIRFAX COUNTY MAPS.

CONTOUR INTERVAL IS 2 FEET.