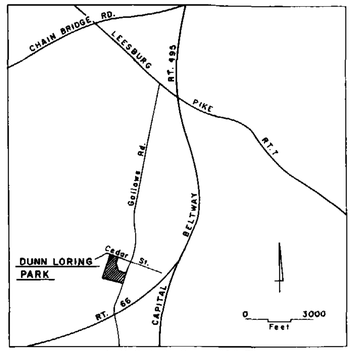

LOCATION MAP

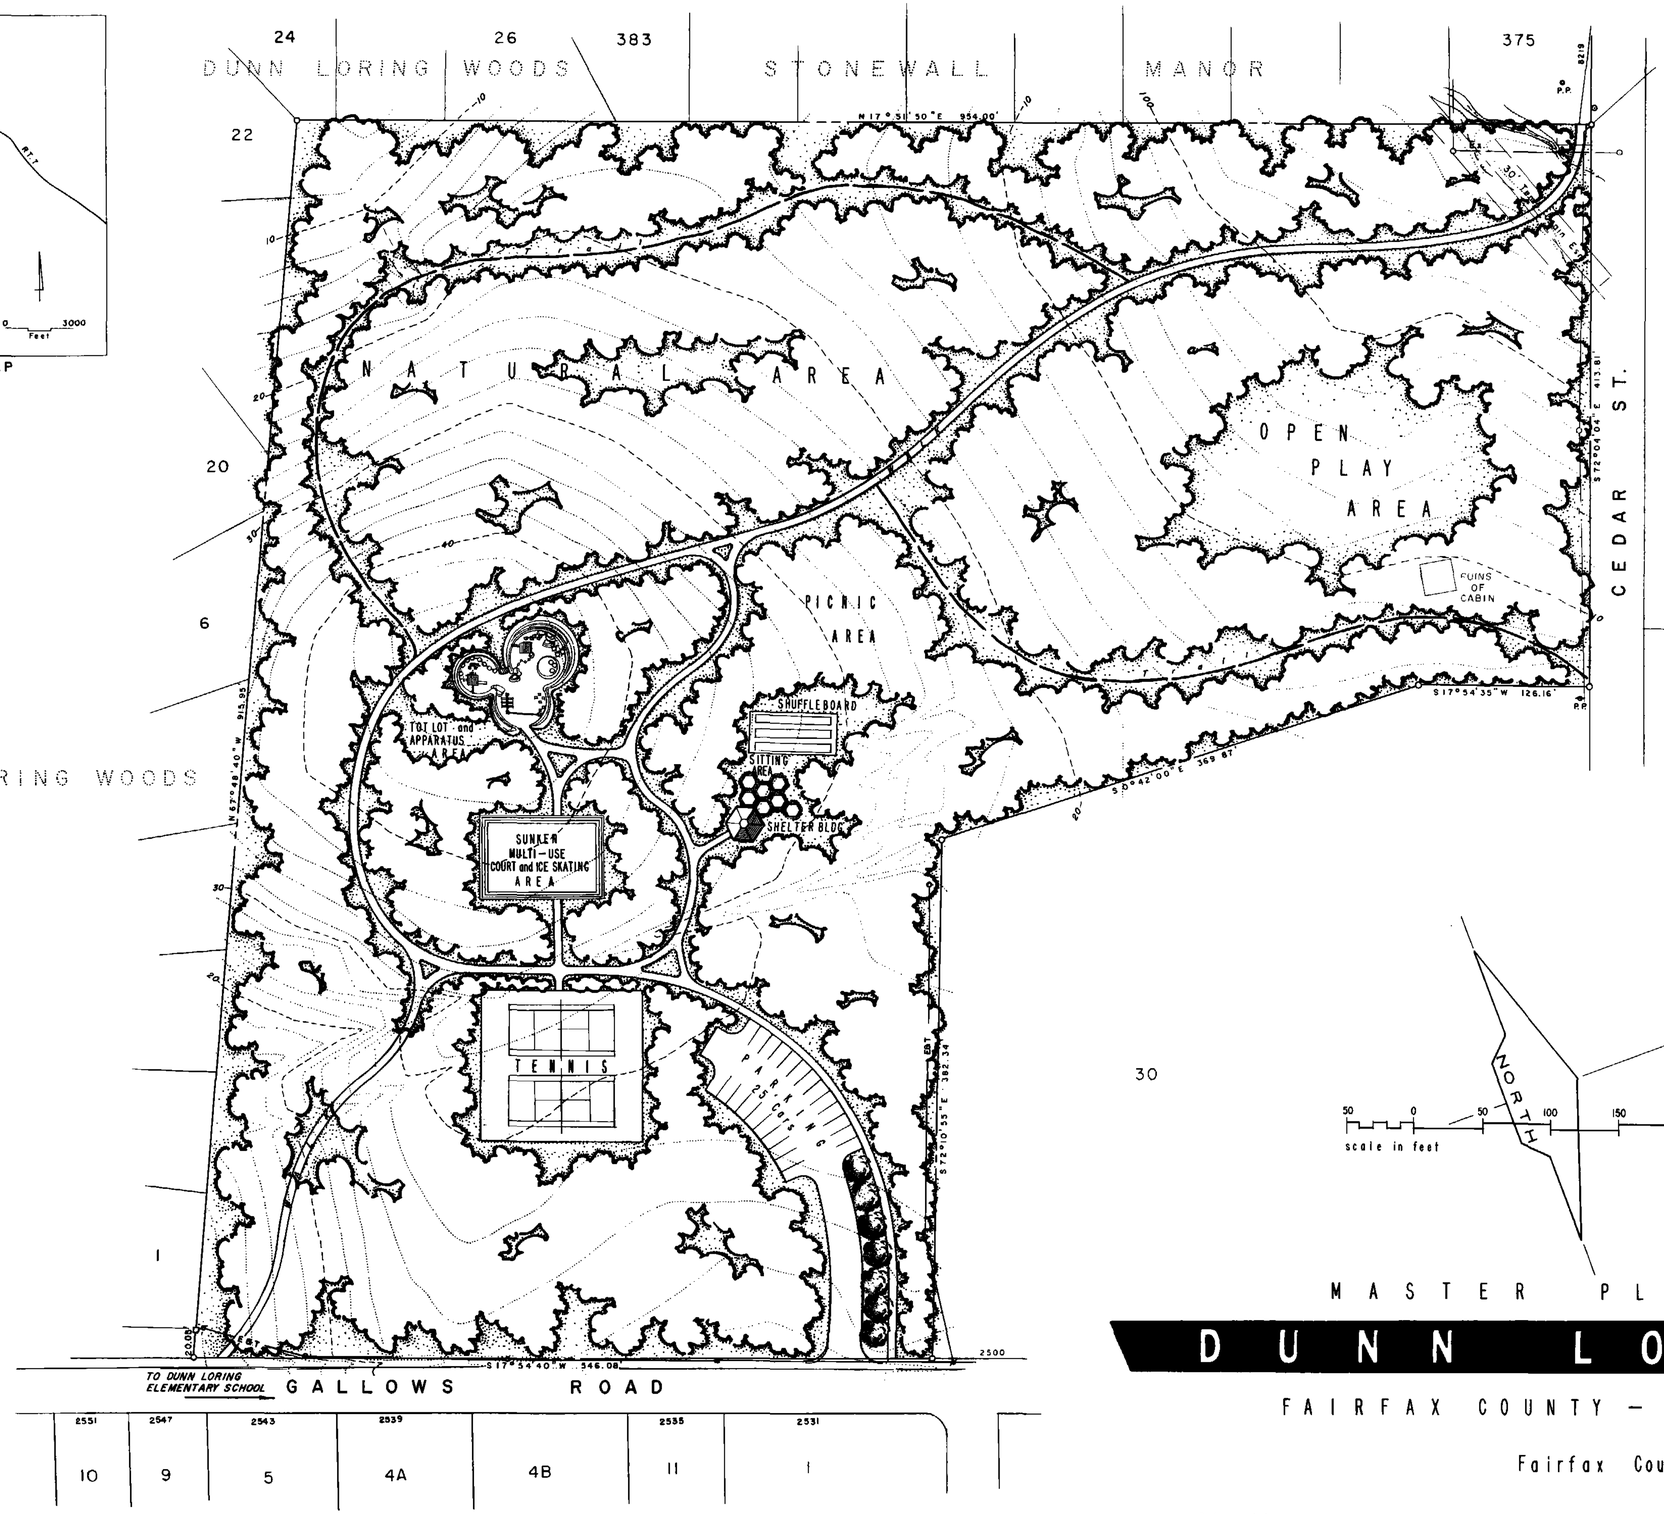

FAIRFAX COUNTY PARK AUTHORITY

JOHN MASTENBROOK	Chairman
FREDERICK M. CRABTREE	Vice-Chairman
MRS. JUANITA K. ROE	Secretary-Treasurer
MRS. ELLAMAE E. DOYLE	
PAUL N. PFEIFFER	
NEWTON W. EDWARDS	
R. STANLEY BROCKWAY	
D. MICHAEL HARVEY	
MRS. NANCY L. BROWN	
CARL L. SELL, JR.	
JAMES D. BELL	Director
DONALD F. LEDERER	Superintendent of Planning

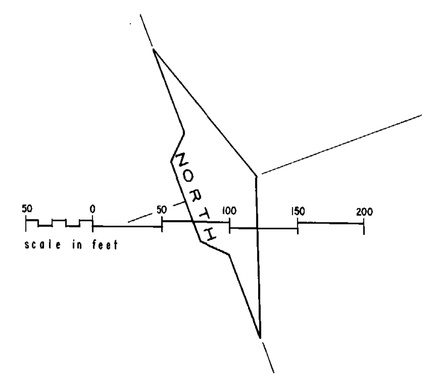

MASTER PLAN

DUNN LORING

FAIRFAX COUNTY — VIRGINIA

Fairfax County Park Authority

Date: July, 1971

15.7280 Acres

DWG-JAS

FCPA PROJECT No. 5617-0771-0

TAX MAP SEC 39-4