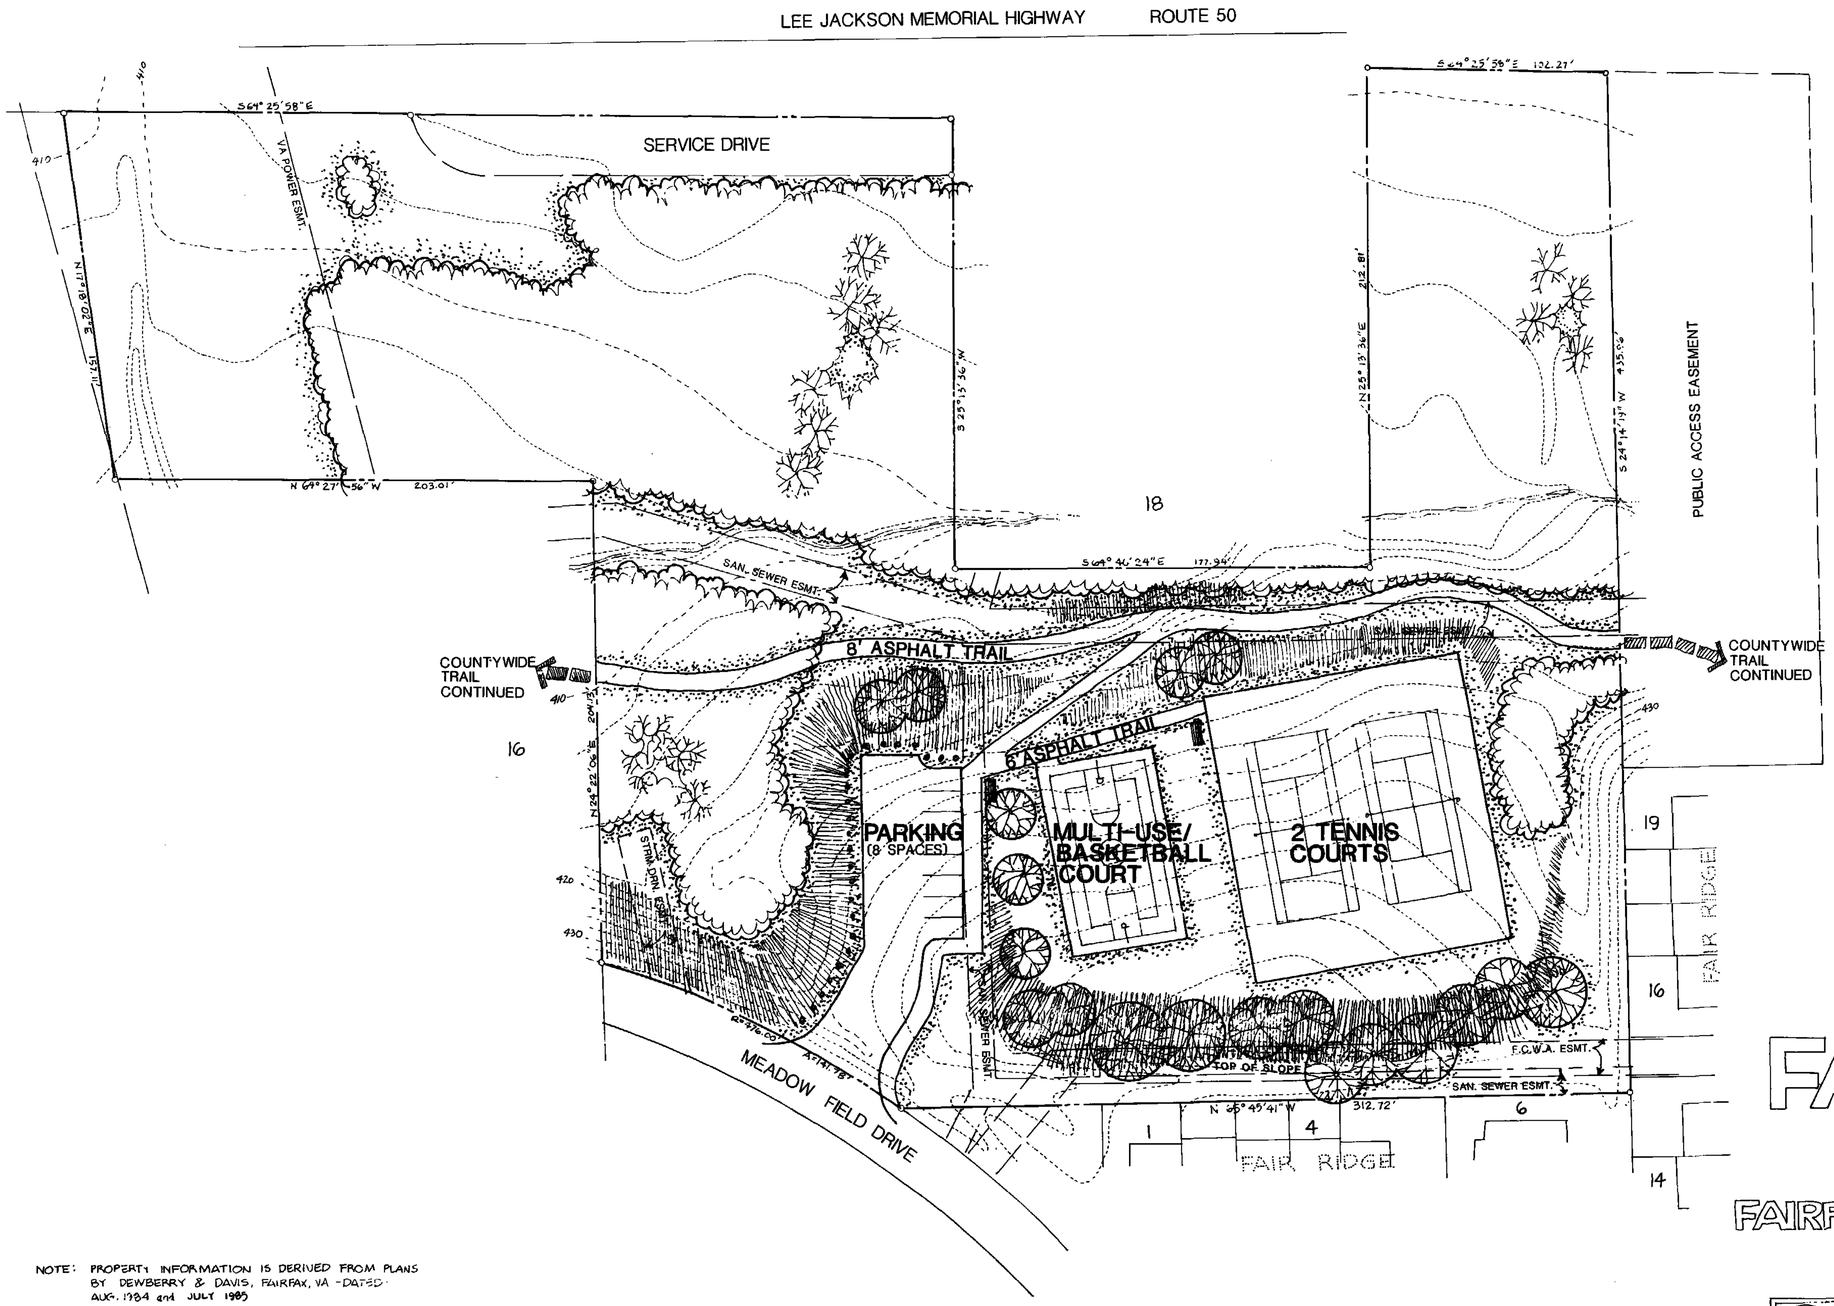

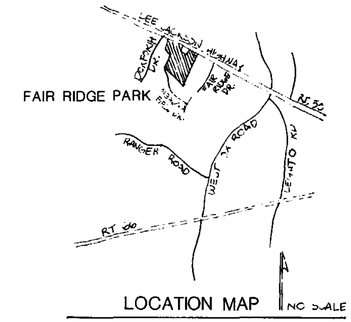

FAIRFAX COUNTY PARK AUTHORITY

JAMES F. WILD	CHAIRMAN
FREDERICK M. CRABTREE	VICE-CHAIRMAN
BARBARA B. CLARK	SECRETARY-TREASURER
KAYE SLOAN BURKE	
OLIVER W. FRANKLIN	
JOHN MASTENBROOK	
ALAN E. MAYER	
ROBERT D. MOSS	
DOROTHY S. NORPEL	
RAYMOND W. PHILIPPS	
JOSEPH P. DOWNS	DIRECTOR
LOUIS A. CABLE	ASSISTANT DIRECTOR
DONALD F. LEDERER	SUPT. OF DESIGN

MASTER PLAN
FAIR RIDGE PARK
FAIRFAX COUNTY, VIRGINIA

5± ACRES · MAP SEC. 46-3

PRELIMINARY DATE JULY 1985 APPROVED DATE OCTOBER 1985

FEET 0 30 60 90 120

METERS 0 10 20 30 40

NOTE: No facilities are lighted

NOTE: PROPERTY INFORMATION IS DERIVED FROM PLANS BY DEWBERRY & DAVIS, FAIRFAX, VA - DATED AUG. 1984 and JULY 1985

TOPO INFORMATION IS FROM THE JULY 1985 DEWBERRY & DAVIS PLAN AND IS FOR MASTER PLANNING ONLY

CONTOUR INTERVAL IS TWO FEET