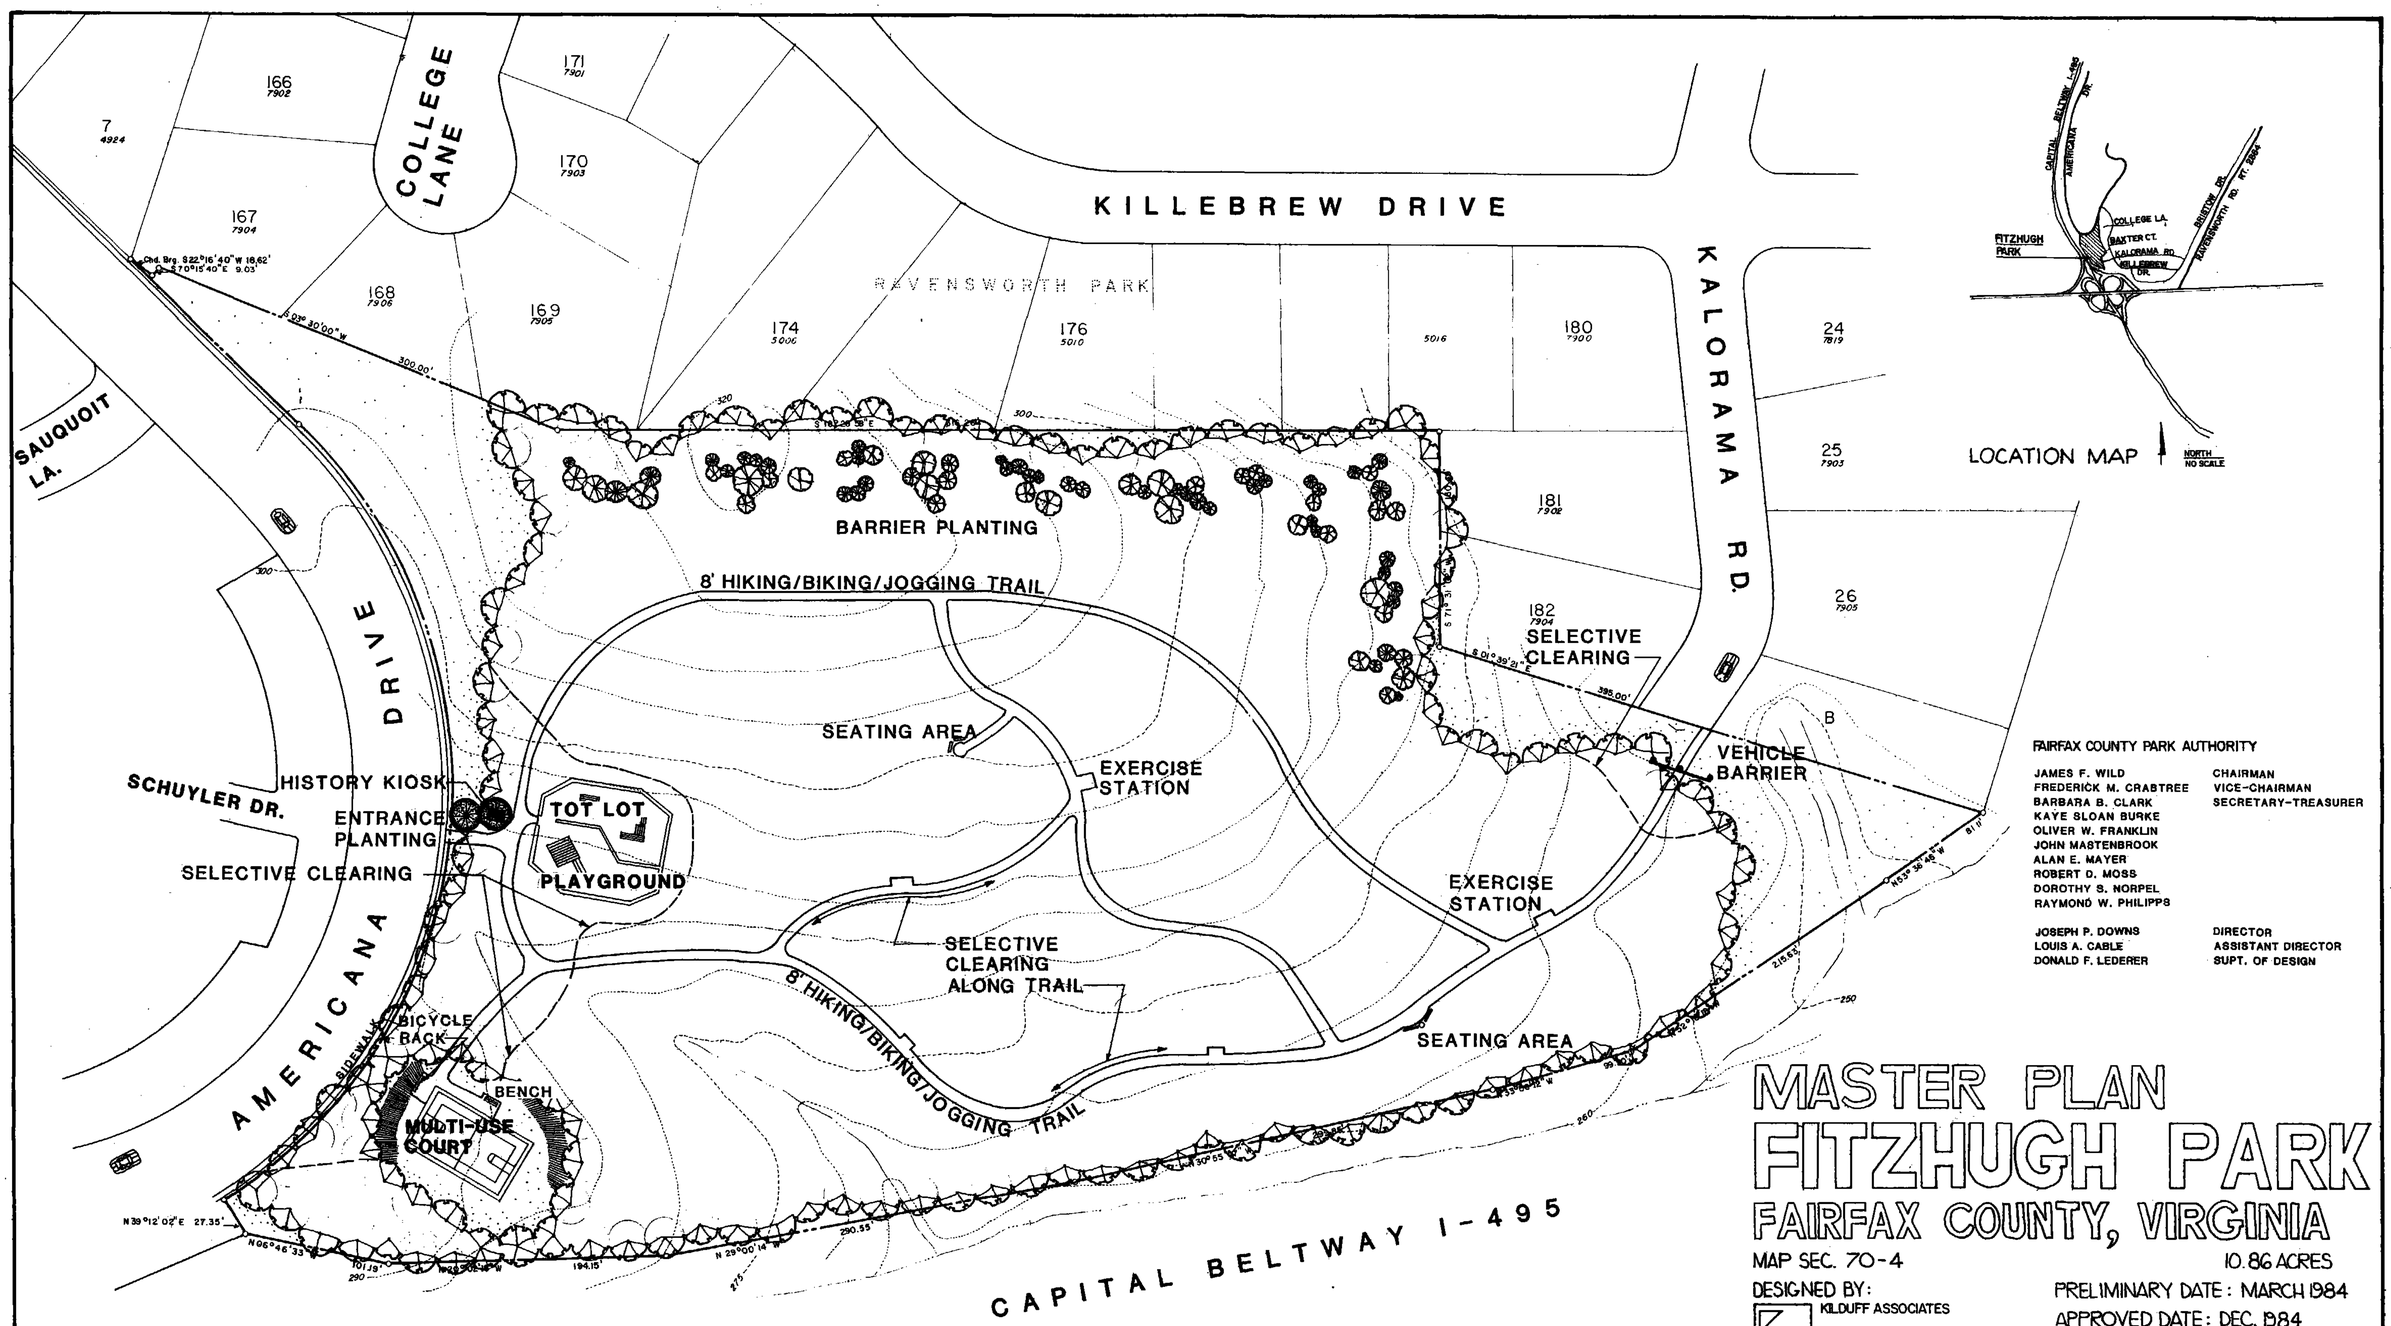

FAIRFAX COUNTY PARK AUTHORITY

JAMES F. WILD	CHAIRMAN
FREDERICK M. CRABTREE	VICE-CHAIRMAN
BARBARA B. CLARK	SECRETARY-TREASURER
KAYE SLOAN BURKE	
OLIVER W. FRANKLIN	
JOHN MASTENBROOK	
ALAN E. MAYER	
ROBERT D. MOSS	
DOROTHY S. NORPEL	
RAYMOND W. PHILIPPS	
JOSEPH P. DOWNS	DIRECTOR
LOUIS A. CABLE	ASSISTANT DIRECTOR
DONALD F. LEDERER	SUPT. OF DESIGN

MASTER PLAN
FITZHUGH PARK
FAIRFAX COUNTY, VIRGINIA

MAP SEC. 70-4

10.86 ACRES

DESIGNED BY:
KILDUFF ASSOCIATES

PRELIMINARY DATE: MARCH 1984
APPROVED DATE: DEC. 1984

FOR:
FAIRFAX COUNTY PARK AUTHORITY

NOTE — Property information derived from deed description in Deed Book 4882, page 841, Sept. 1977
— Contours are desived from county contour map and should be used only for master planning
— Contour interval - 5 feet

FITZHUGH PARK 42771-0153-002M MAP SEC. 70-4