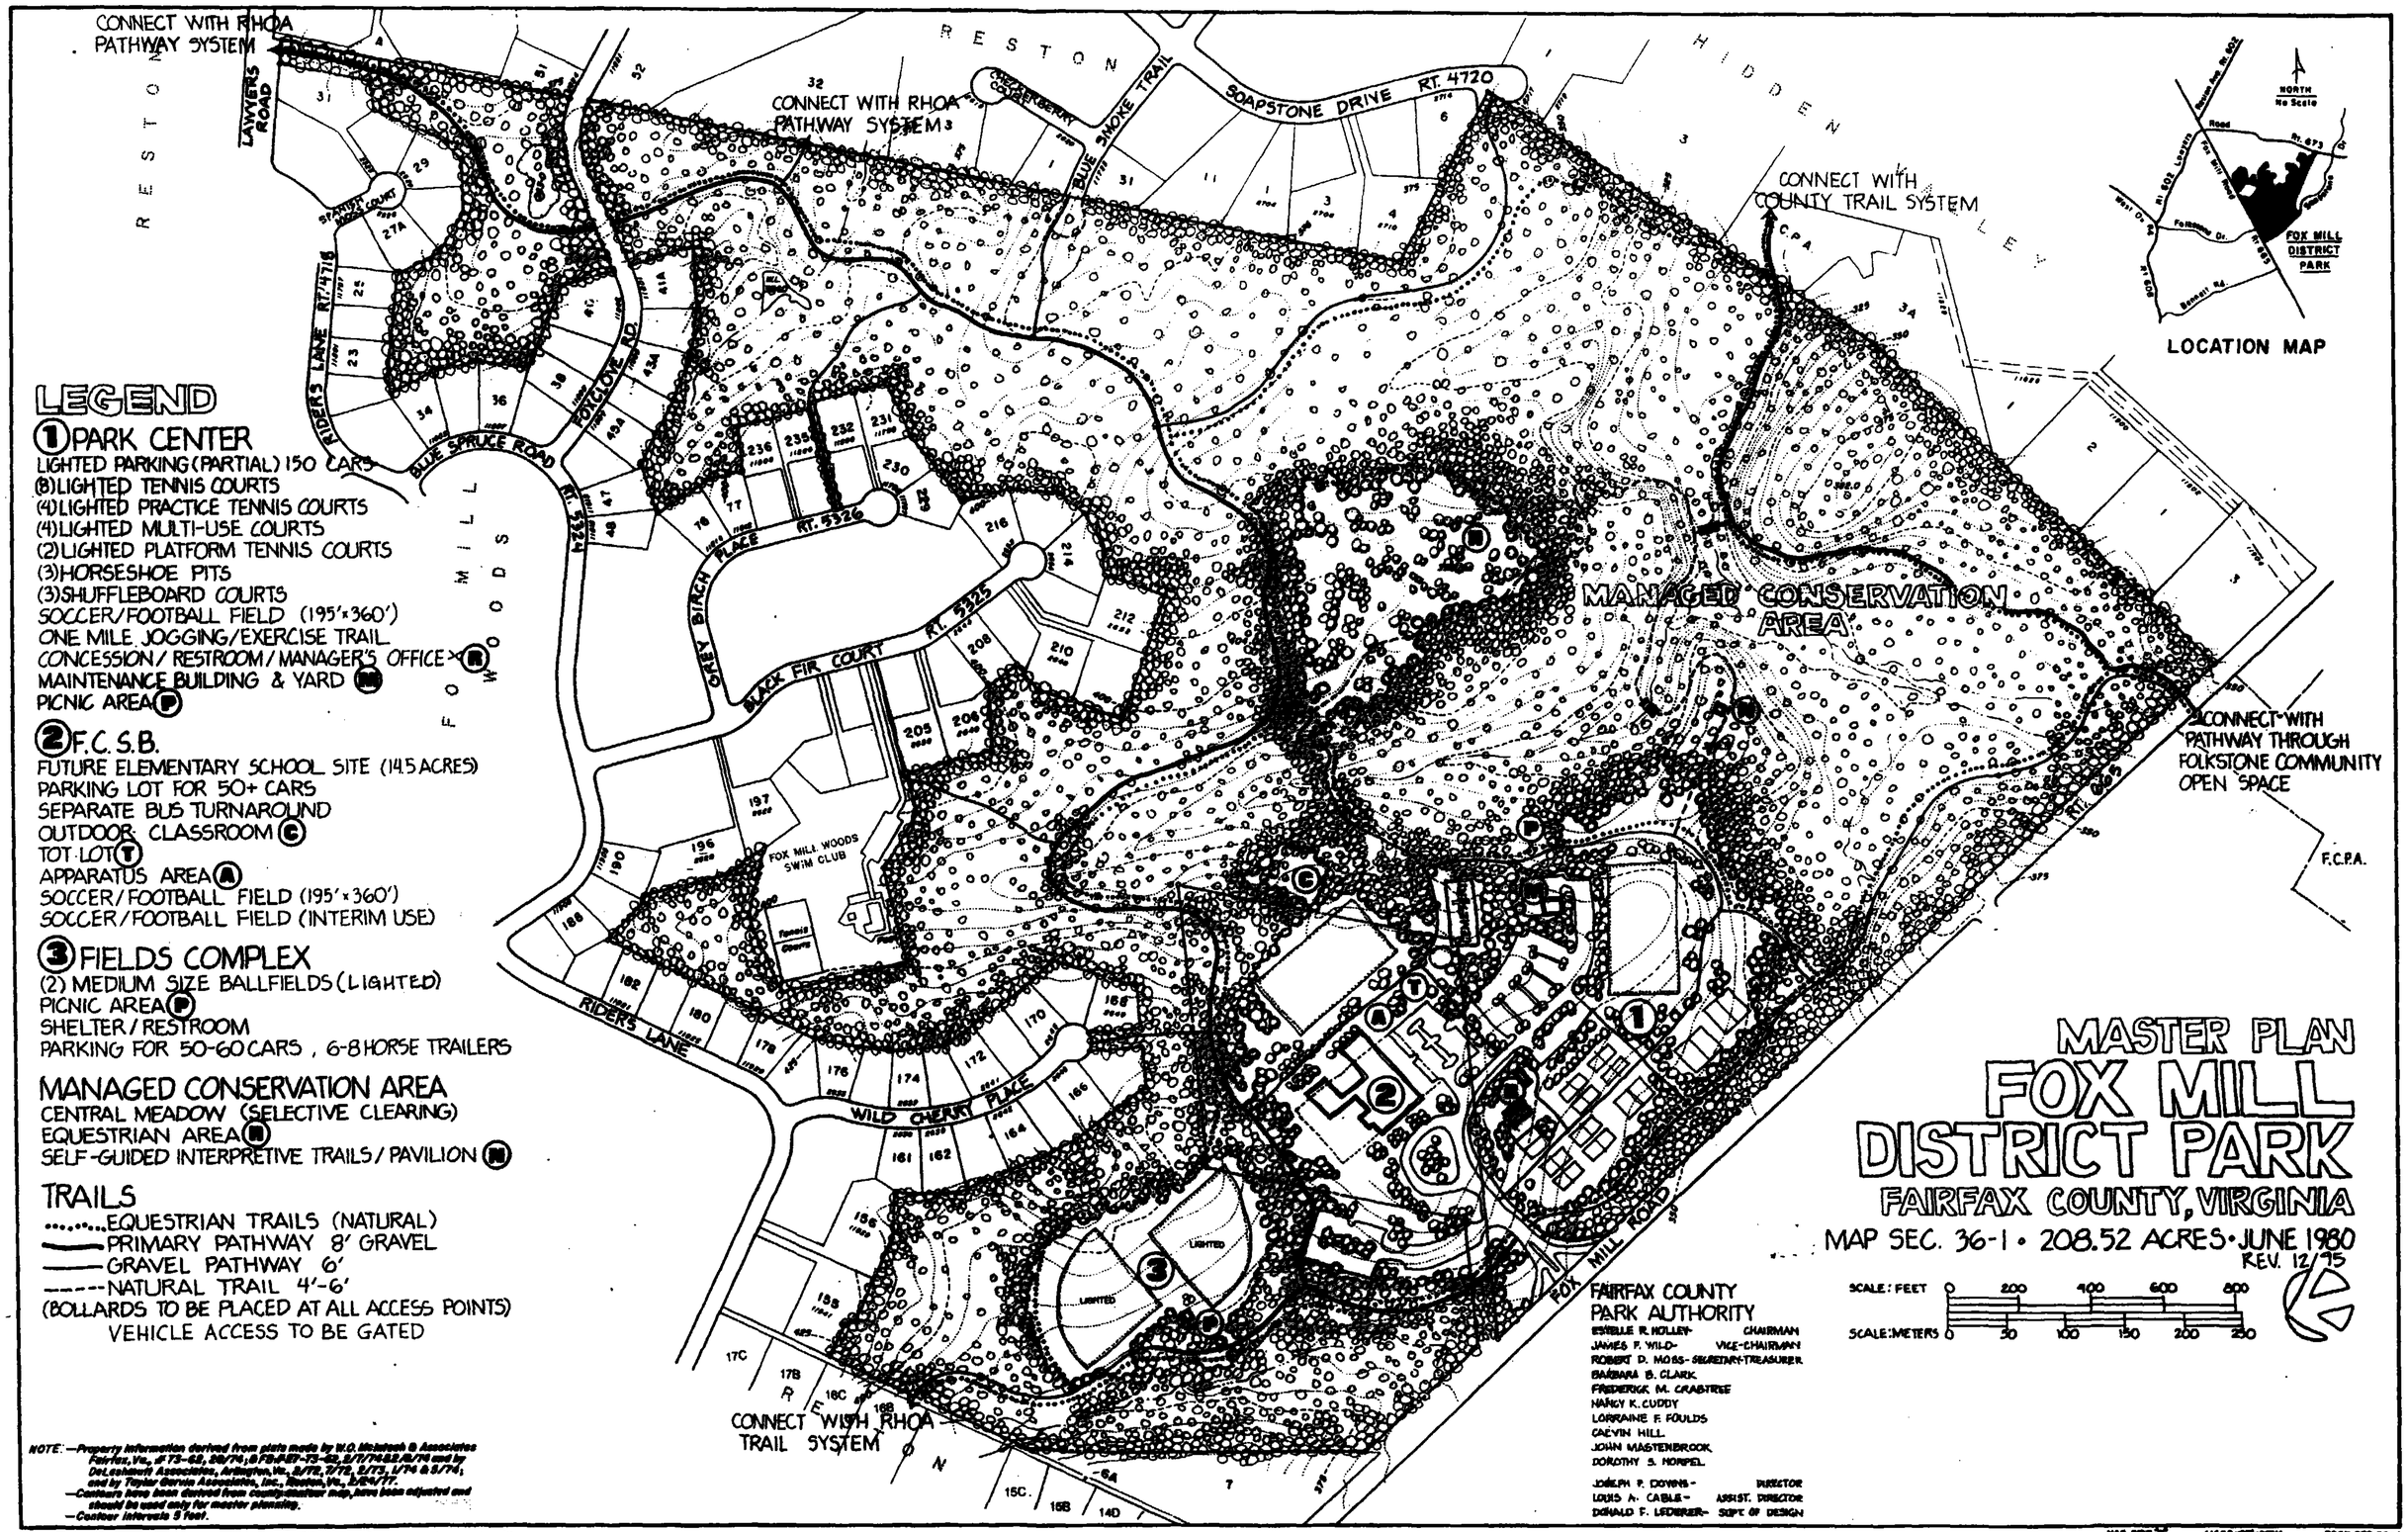
CONNECT WITH RHOA PATHWAY SYSTEM
LAWYERS ROAD
RESTON
CONNECT WITH RHOA PATHWAY SYSTEM
BLUE SMOKE TRAIL
SOAPSTONE DRIVE RT. 4720
HIDDEN VALLEY
CONNECT WITH COUNTY TRAIL SYSTEM
NORTH No Scale
FOX MILL DISTRICT PARK
LOCATION MAP
RIDERS LANE RT. 4716
BLUE SPRUCE ROAD
FOXCLOVE RD.
GREY BIRCH PLACE RT. 5326
BLACK FIR COURT RT. 5325
FOX MILL WOODS
MANAGED CONSERVATION AREA
CONNECT WITH PATHWAY THROUGH FOLKSTONE COMMUNITY OPEN SPACE
F.C.P.A.
FOX MILL WOODS SWIM CLUB
RIDERS LANE
WILD CHERRY PLACE
FOX MILL ROAD
CONNECT WITH RHOA TRAIL SYSTEM
LEGEND
1 PARK CENTER
LIGHTED PARKING (PARTIAL) 150 CARS
(8) LIGHTED TENNIS COURTS
(4) LIGHTED PRACTICE TENNIS COURTS
(4) LIGHTED MULTI-USE COURTS
(2) LIGHTED PLATFORM TENNIS COURTS
(3) HORSESHOE PITS
(3) SHUFFLEBOARD COURTS
SOCCER/FOOTBALL FIELD (195'x360')
ONE MILE JOGGING/EXERCISE TRAIL
CONCESSION/RESTROOM/MANAGER'S OFFICE (R)
MAINTENANCE BUILDING & YARD (M)
PICNIC AREA (P)
2 F.C.S.B.
FUTURE ELEMENTARY SCHOOL SITE (14.5 ACRES)
PARKING LOT FOR 50+ CARS
SEPARATE BUS TURNAROUND
OUTDOOR CLASSROOM (C)
TOT LOT (T)
APPARATUS AREA (A)
SOCCER/FOOTBALL FIELD (195'x360')
SOCCER/FOOTBALL FIELD (INTERIM USE)
3 FIELDS COMPLEX
(2) MEDIUM SIZE BALLFIELDS (LIGHTED)
PICNIC AREA (P)
SHELTER/RESTROOM
PARKING FOR 50-60 CARS, 6-8 HORSE TRAILERS
MANAGED CONSERVATION AREA
CENTRAL MEADOW (SELECTIVE CLEARING)
EQUESTRIAN AREA (N)
SELF-GUIDED INTERPRETIVE TRAILS/PAVILION (N)
TRAILS
EQUESTRIAN TRAILS (NATURAL)
PRIMARY PATHWAY 8' GRAVEL
GRAVEL PATHWAY 6'
NATURAL TRAIL 4'-6'
(BOLLARDS TO BE PLACED AT ALL ACCESS POINTS)
VEHICLE ACCESS TO BE GATED
NOTE: —Property information derived from plats made by W.O. Mitchell & Associates Fairfax, Va., # 73-62, 58/74; 8 FD-REF-73-62, 2/11/74; 22/8/74 and by DeLashmutt Associates, Arlington, Va., 2/72, 7/72, 2/73, 1/74 & 5/74; and by Taylor Garvin Associates, Inc., Reston, Va., 12/24/77.
—Contours have been derived from county-master map, have been adjusted and should be used only for master planning.
—Contour intervals 5 feet.
MASTER PLAN
FOX MILL DISTRICT PARK
FAIRFAX COUNTY, VIRGINIA
MAP SEC. 36-1 • 208.52 ACRES • JUNE 1980
REV. 12/75
SCALE: FEET 0 200 400 600 800
SCALE: METERS 0 50 100 150 200 250
FAIRFAX COUNTY PARK AUTHORITY
EMILIE R. HOLLEY- CHAIRMAN
JAMES F. WILD- VICE-CHAIRMAN
ROBERT D. MOSS- SECRETARY-TREASURER
BARBARA B. CLARK
FREDERICK M. CRABTREE
NANCY K. CUDDY
LORRAINE F. FOULDS
CALVIN HILL
JOHN MASTENBROOK
DOROTHY S. NORPEL
JOSEPH P. DOWNS- DIRECTOR
LOUIS A. CABLE- ASSIST. DIRECTOR
DONALD F. LEDERER- SUPT. OF DESIGN

V0503