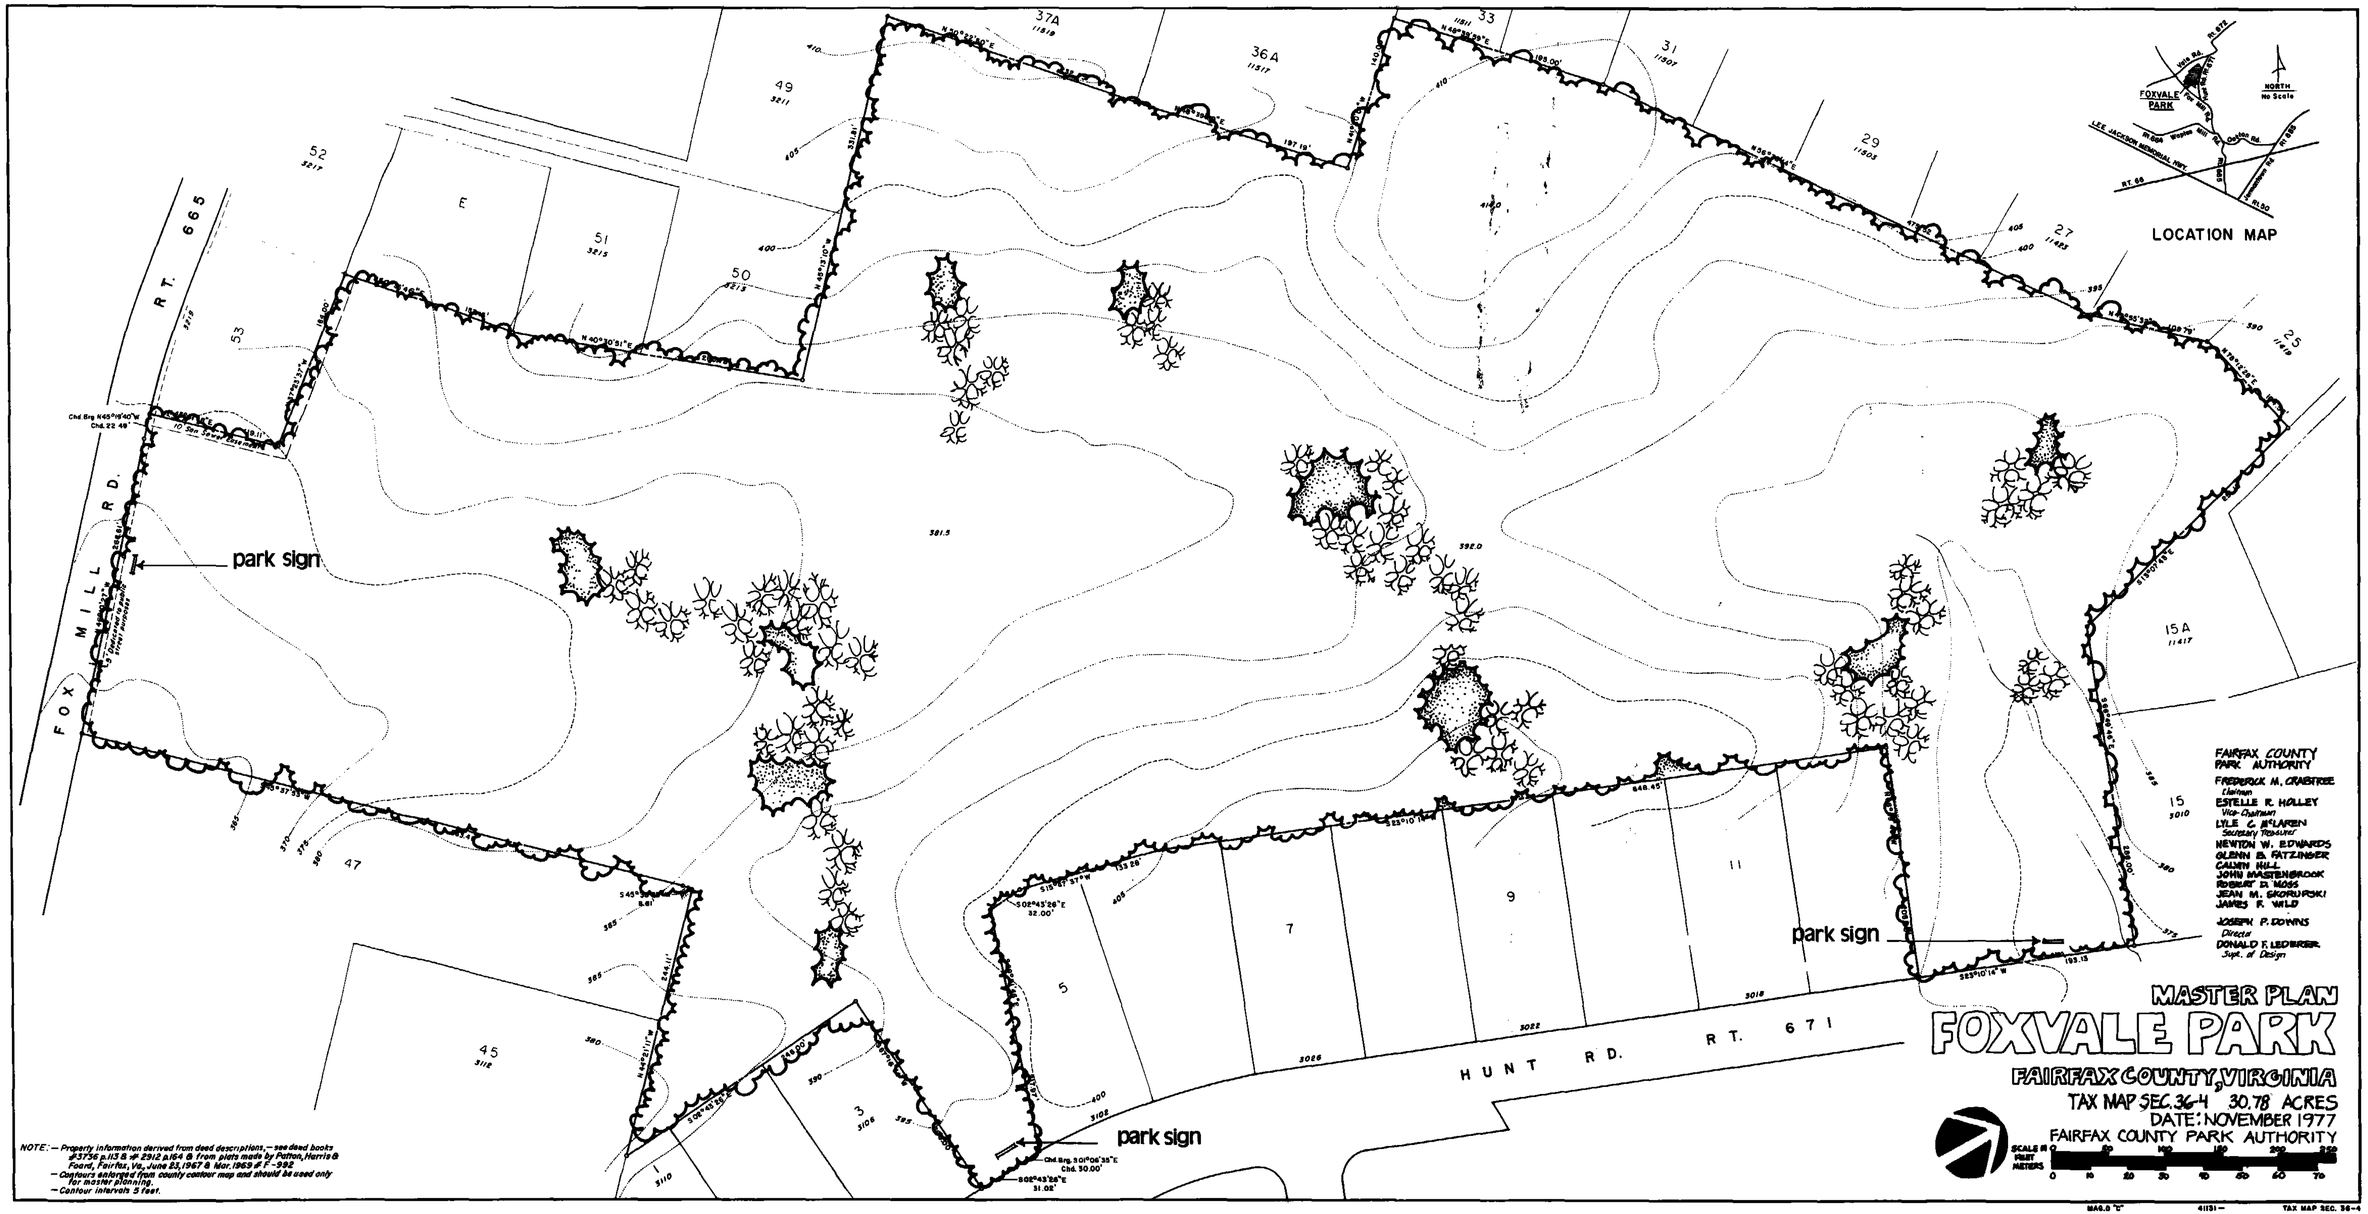

MASTER PLAN
FOXVALE PARK
FAIRFAX COUNTY, VIRGINIA
TAX MAP SEC. 36-4 30.78 ACRES
DATE: NOVEMBER 1977
FAIRFAX COUNTY PARK AUTHORITY
LOCATION MAP
FOXVALE PARK
NORTH
No Scale
FAIRFAX COUNTY PARK AUTHORITY
FREDERICK M. CRABTREE
Chairman
ESTELLE R. HOLLEY
Vice-Chairman
LYLE C. McLAREN
Secretary Treasurer
NEWTON W. EDWARDS
GLENN B. FATZINGER
CALVIN HILL
JOHN MASTENBROOK
ROBERT D. MOSS
JEAN M. SKORUPSKI
JAMES F. WILD
JOSEPH P. DOWNS
Director
DONALD F. LEDERER
Supt. of Design
park sign
park sign
park sign
FOX MILL RD.
RT. 665
HUNT RD. RT. 671
NOTE: — Property information derived from deed descriptions, — see deed books #3736 p.113 & # 2912 p.164 & from plats made by Patton, Harris & Foard, Fairfax, Va., June 23, 1967 & Mar. 1969 # F-992
— Contours enlarged from county contour map and should be used only for master planning.
— Contour intervals 5 feet.
SCALE IN FEET
METERS