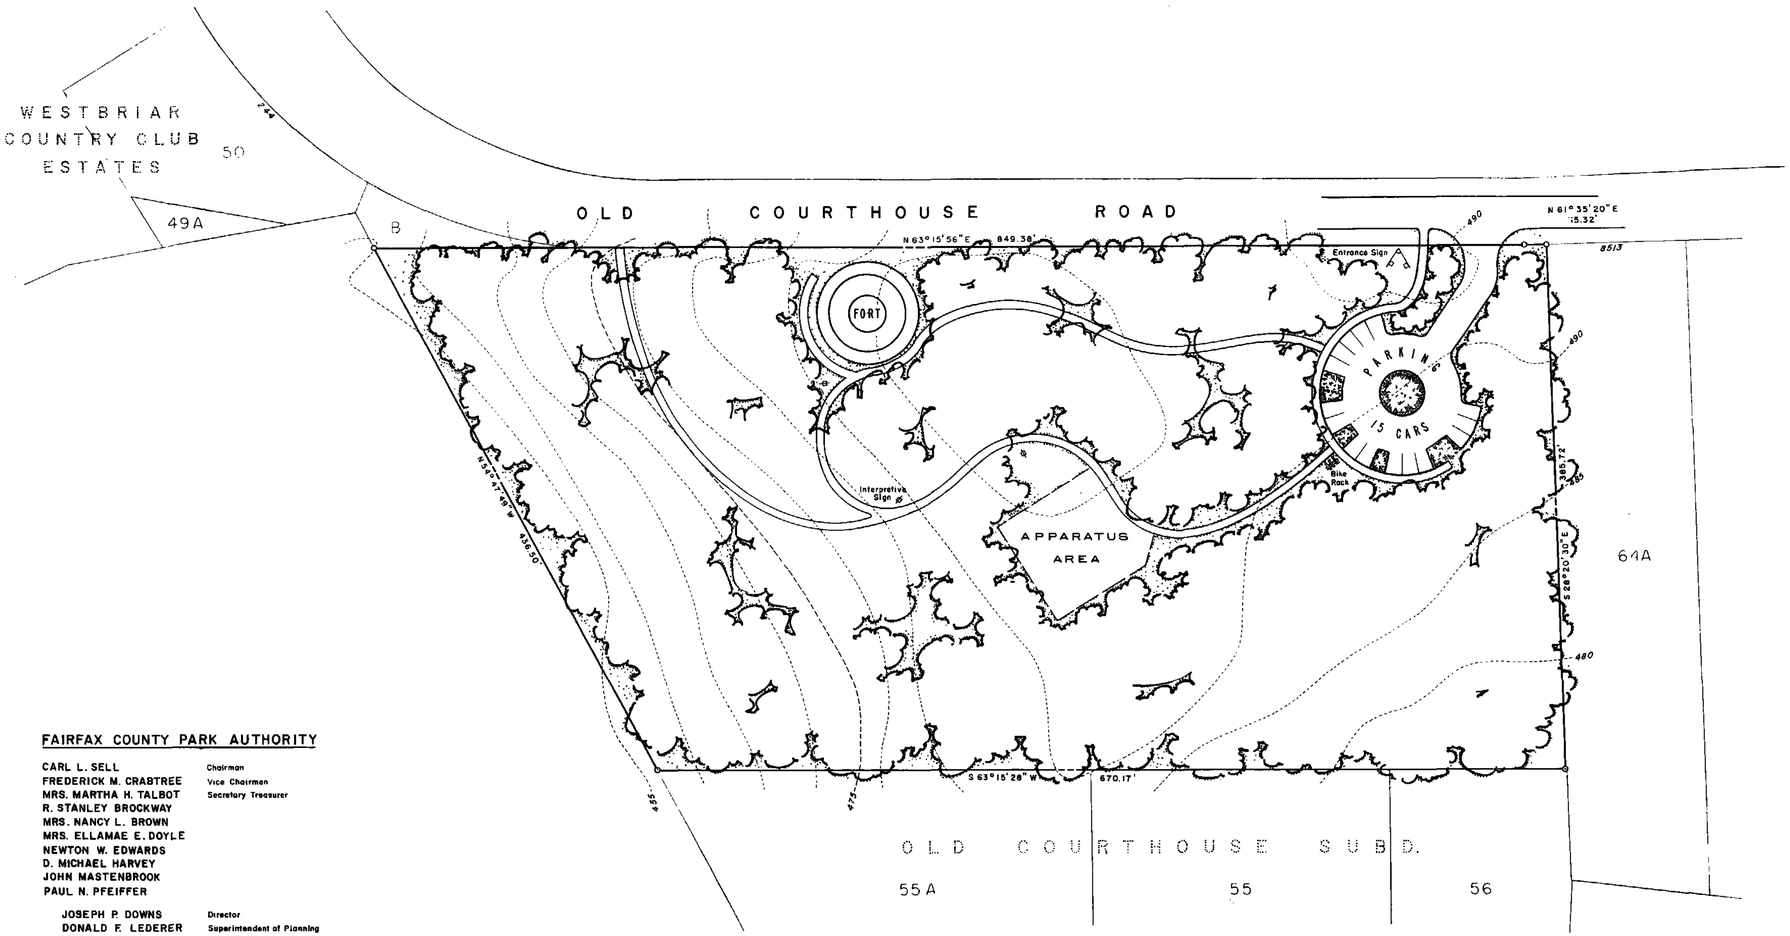

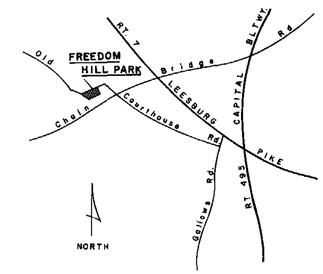

LOCATION MAP

FAIRFAX COUNTY PARK AUTHORITY

CARL L. SELL	Chairman
FREDERICK M. CRABTREE	Vice Chairman
MRS. MARTHA H. TALBOT	Secretary Treasurer
R. STANLEY BROCKWAY	
MRS. NANCY L. BROWN	
MRS. ELLAMAE E. DOYLE	
NEWTON W. EDWARDS	
D. MICHAEL HARVEY	
JOHN MASTENBROOK	
PAUL N. PFEIFFER	
JOSEPH P. DOWNS	Director
DONALD F. LEDERER	Superintendent of Planning
LOUIS F. GORR	Superintendent of History
Design GALEN K. STEES	Landscape Architect

50 0 50 100 150
SCALE IN FEET

MASTER PLAN

FREEDOM HILL PARK

FAIRFAX COUNTY — VIRGINIA

DATE: MARCH, 1974
REV.: JUNE 18, 1974

6.7858 ACRES

Fairfax County Park Authority

FCPA NO. 5557-0274-009M

TAX MAP SEC. 59-1