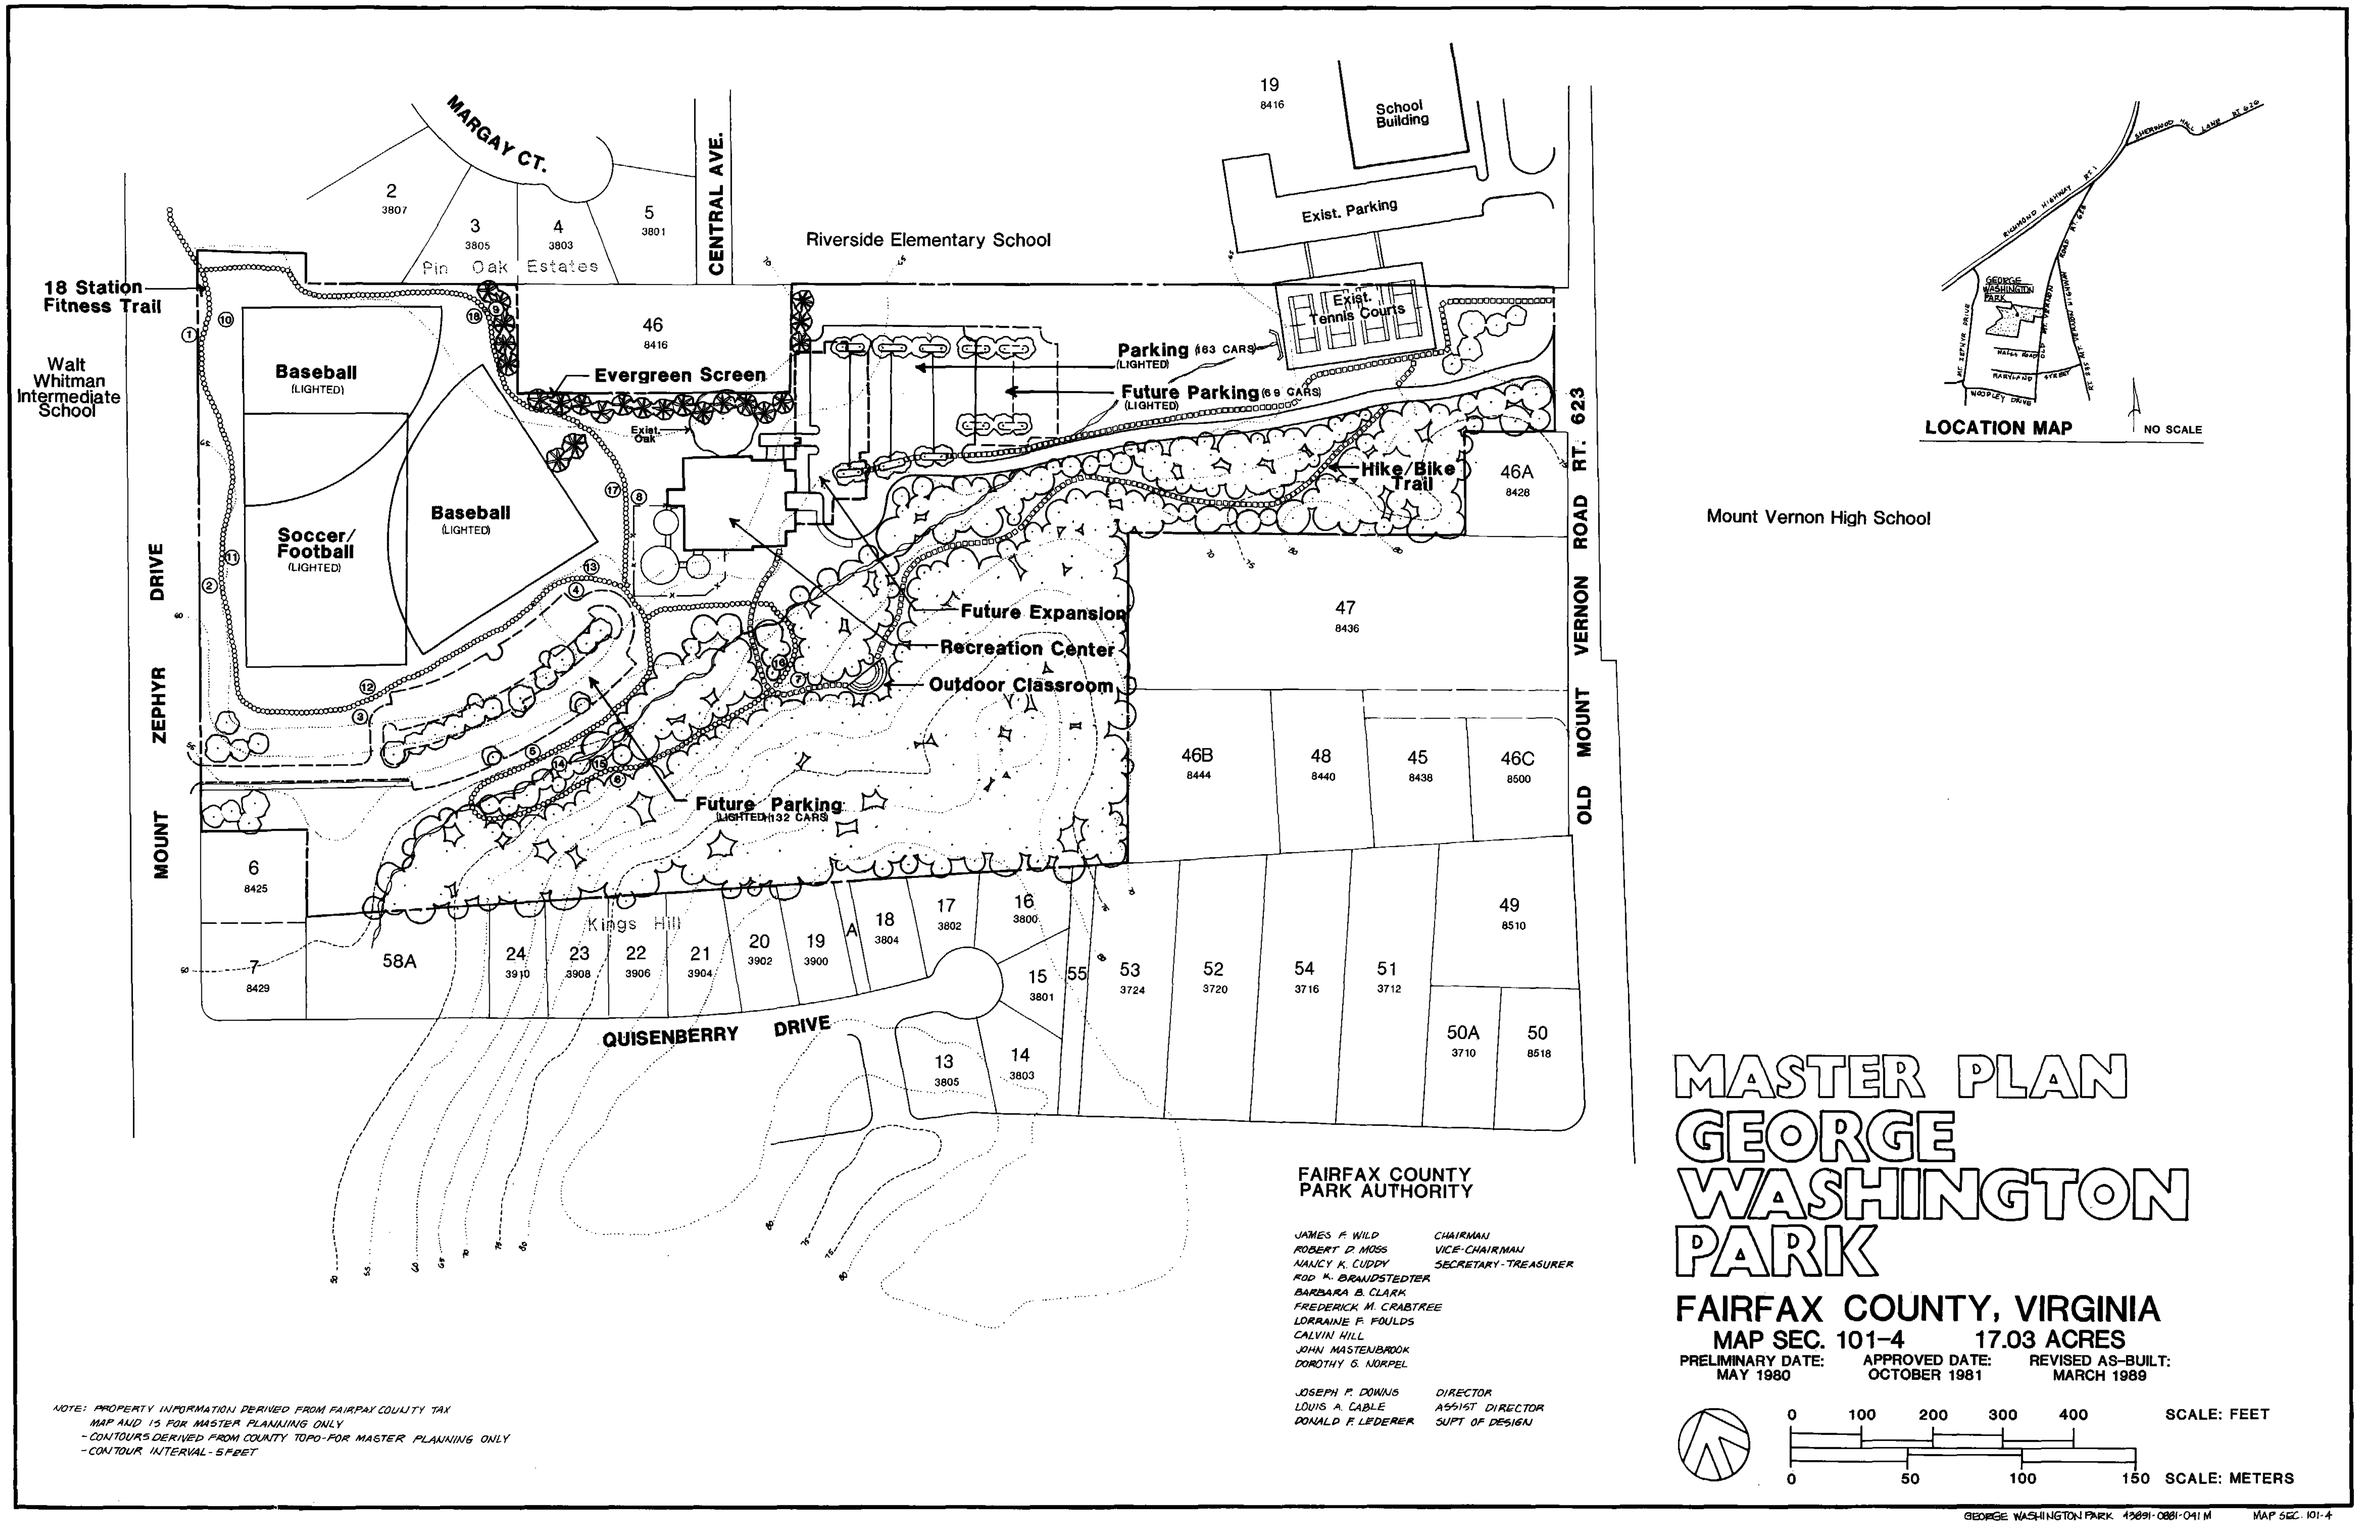

MASTER PLAN
GEORGE WASHINGTON PARK

FAIRFAX COUNTY, VIRGINIA

MAP SEC. 101-4 17.03 ACRES

PRELIMINARY DATE:	APPROVED DATE:	REVISED AS-BUILT:
MAY 1980	OCTOBER 1981	MARCH 1989

0 100 200 300 400 SCALE: FEET

0 50 100 150 SCALE: METERS

FAIRFAX COUNTY PARK AUTHORITY

JAMES F. WILD	CHAIRMAN
ROBERT D. MOSS	VICE-CHAIRMAN
NANCY K. CUDDY	SECRETARY-TREASURER
ROD K. BRANDSTEDTER	
BARBARA B. CLARK	
FREDERICK M. CRABTREE	
LORRAINE F. FOULDS	
CALVIN HILL	
JOHN MASTENBROOK	
DOROTHY G. NORPEL	
JOSEPH F. DOWNS	DIRECTOR
LOUIS A. CABLE	ASSIST DIRECTOR
DONALD F. LEDERER	SUPT OF DESIGN

NOTE: PROPERTY INFORMATION DERIVED FROM FAIRFAX COUNTY TAX MAP AND IS FOR MASTER PLANNING ONLY
- CONTOURS DERIVED FROM COUNTY TOPO - FOR MASTER PLANNING ONLY
- CONTOUR INTERVAL - 5 FEET

GEORGE WASHINGTON PARK 13891-0881-041 M MAP SEC. 101-4
(PREVIOUSLY MT. VERNON COMMUNITY PARK)