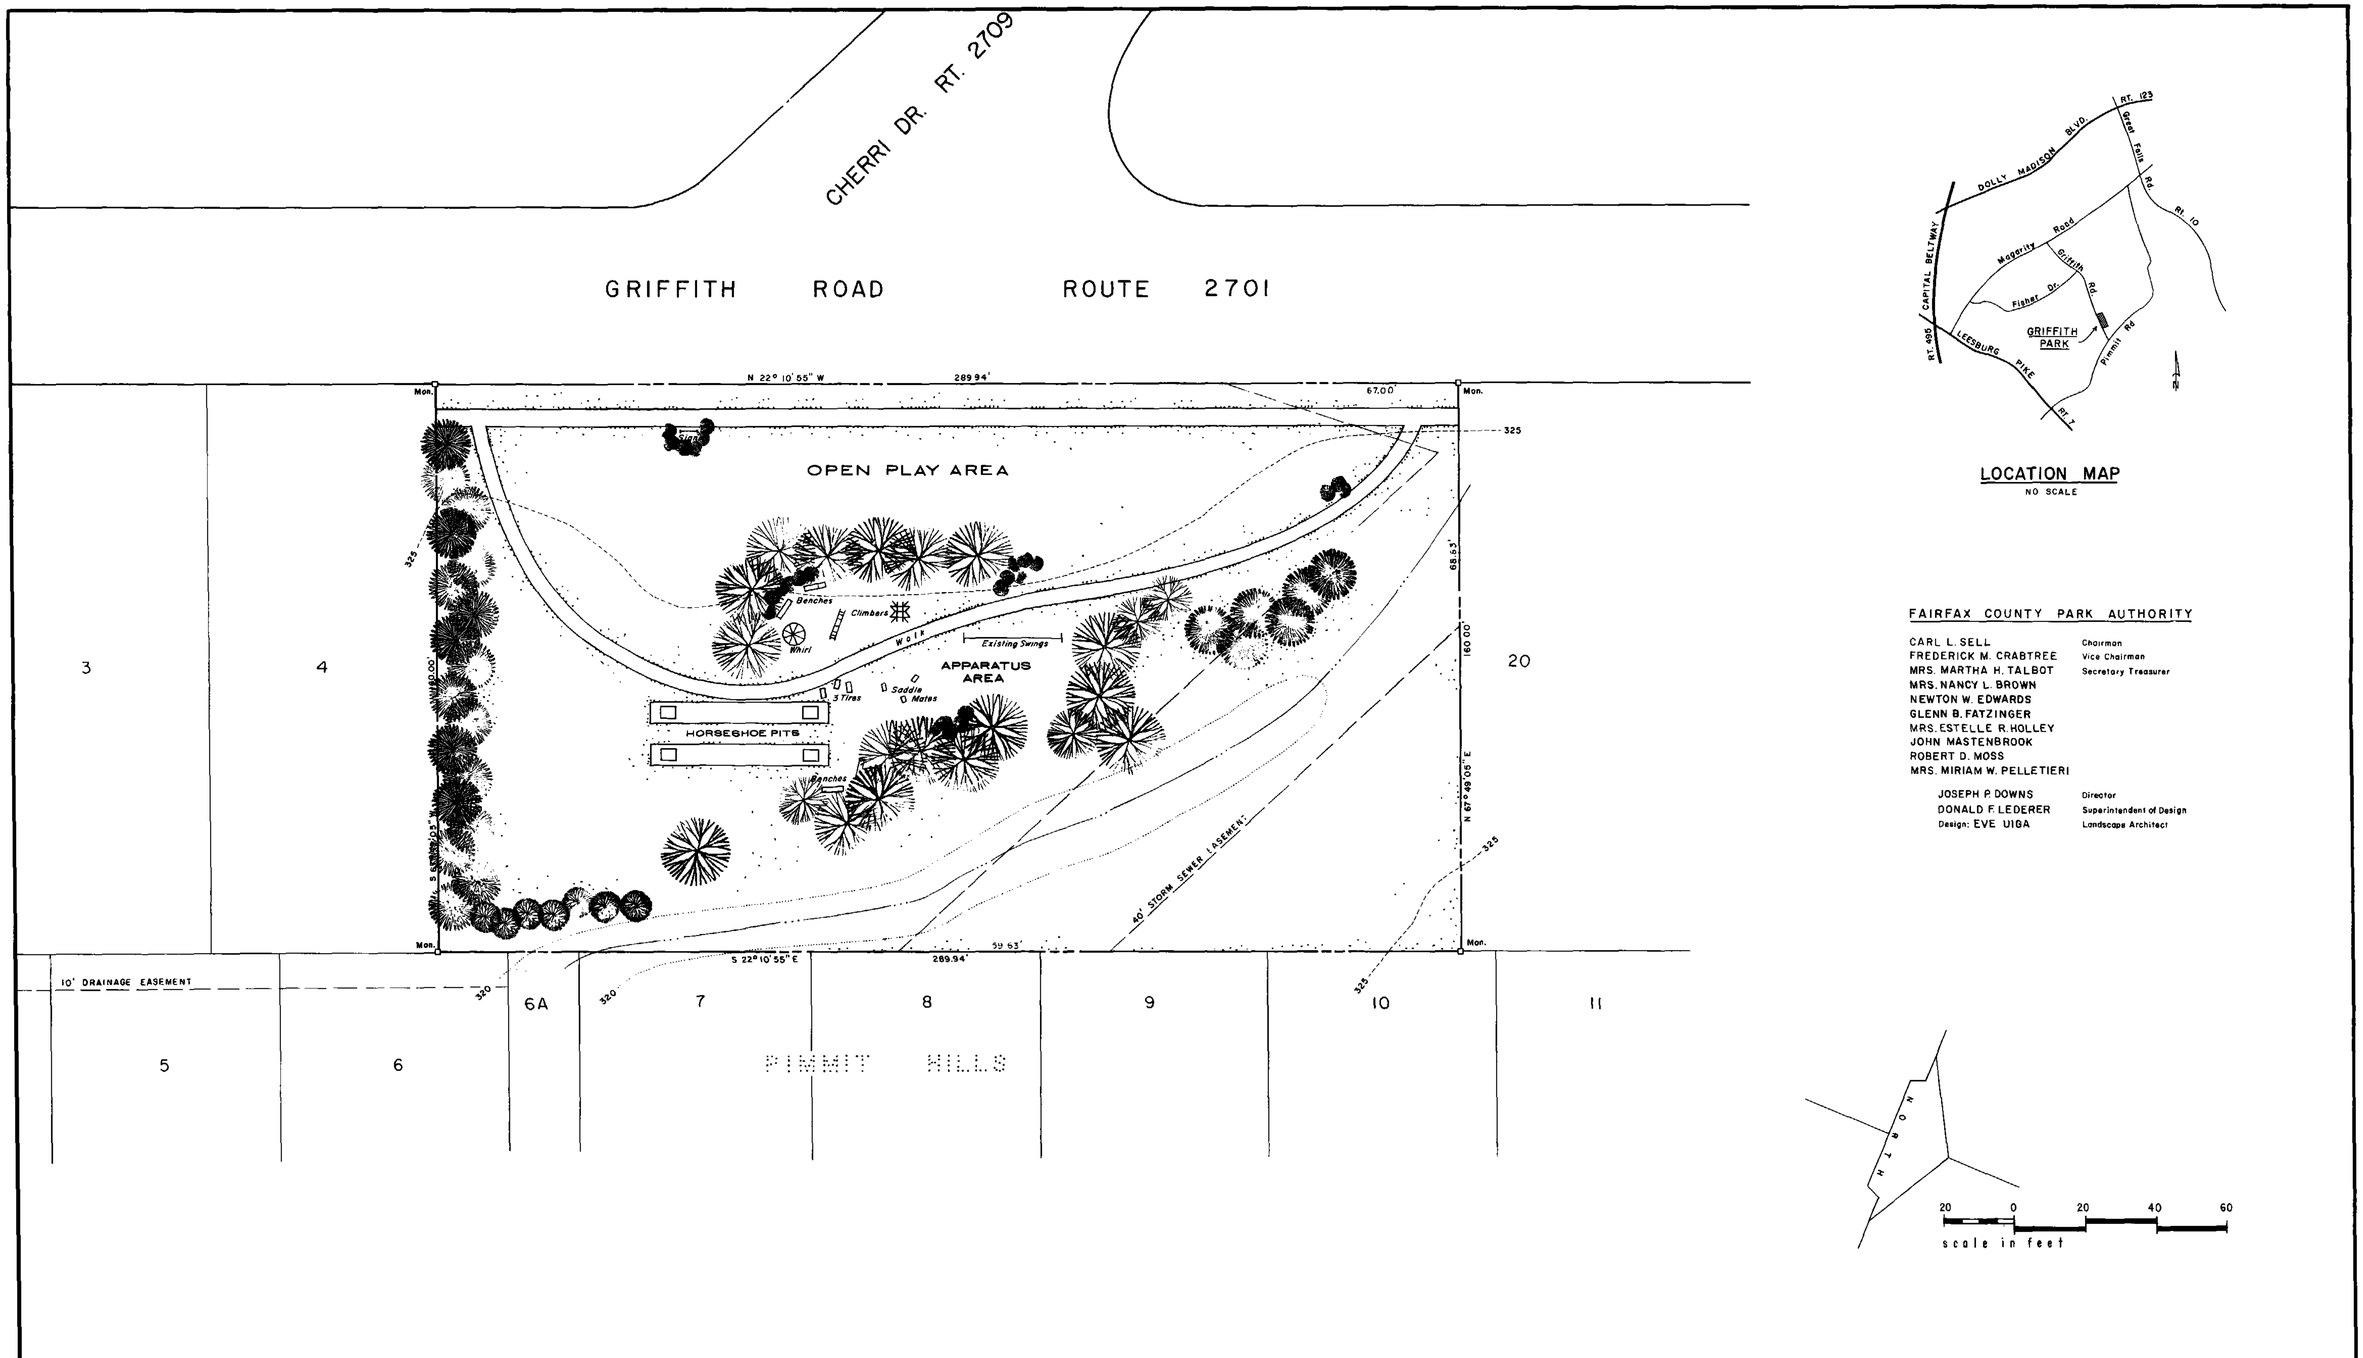

FAIRFAX COUNTY PARK AUTHORITY

CARL L. SELL	Chairman
FREDERICK M. CRABTREE	Vice Chairman
MRS. MARTHA H. TALBOT	Secretary Treasurer
MRS. NANCY L. BROWN	
NEWTON W. EDWARDS	
GLENN B. FATZINGER	
MRS. ESTELLE R. HOLLEY	
JOHN MASTENBROOK	
ROBERT D. MOSS	
MRS. MIRIAM W. PELLETIERI	
JOSEPH P. DOWNS	Director
DONALD F. LEDERER	Superintendent of Design
Design: EVE UIGA	Landscape Architect

GRIFFITH PARK master plan

FAIRFAX COUNTY — VIRGINIA

FAIRFAX COUNTY PARK AUTHORITY

DATE: APRIL, 1975

1.0649 ACRES

42101 - 0275 - 028M TAX MAP SEC. 40-1