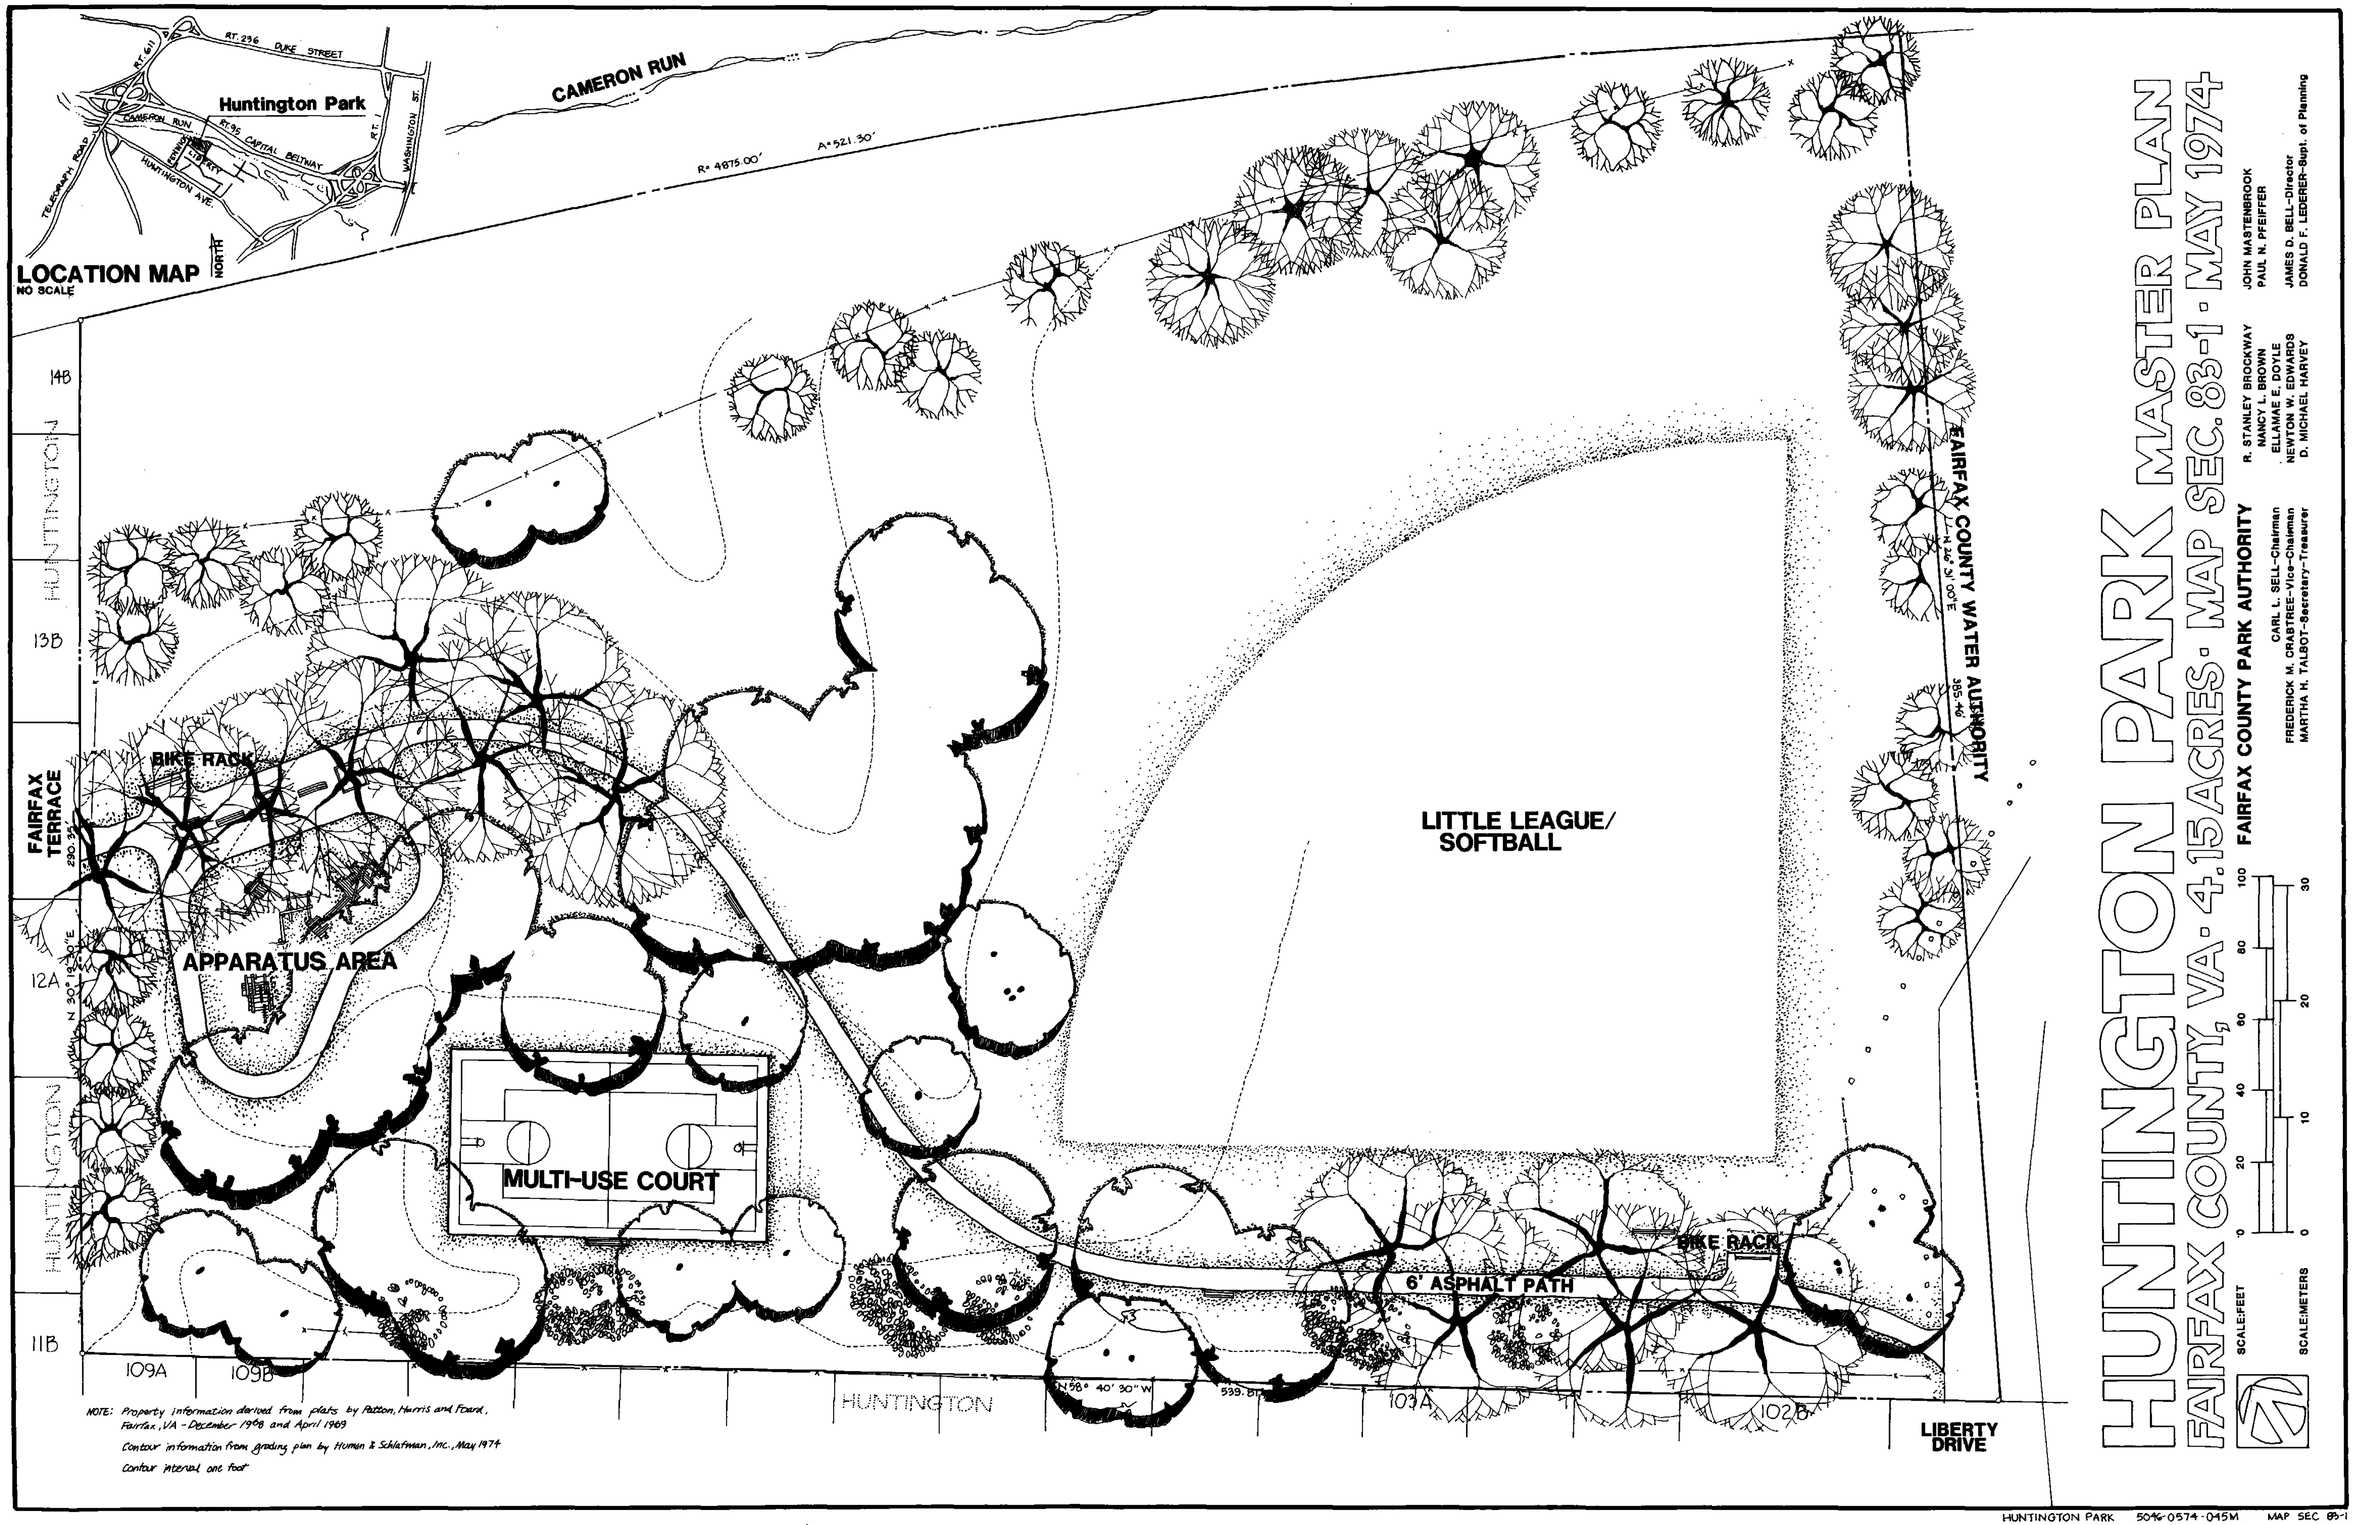

NOTE: Property information derived from plats by Patton, Harris and Foard, Fairfax, VA - December 1968 and April 1969

Contour information from grading plan by Human & Schlafman, Inc., May 1974

Contour interval one foot

HUNTINGTON PARK 5046-0574-045M MAP SEC 83-1