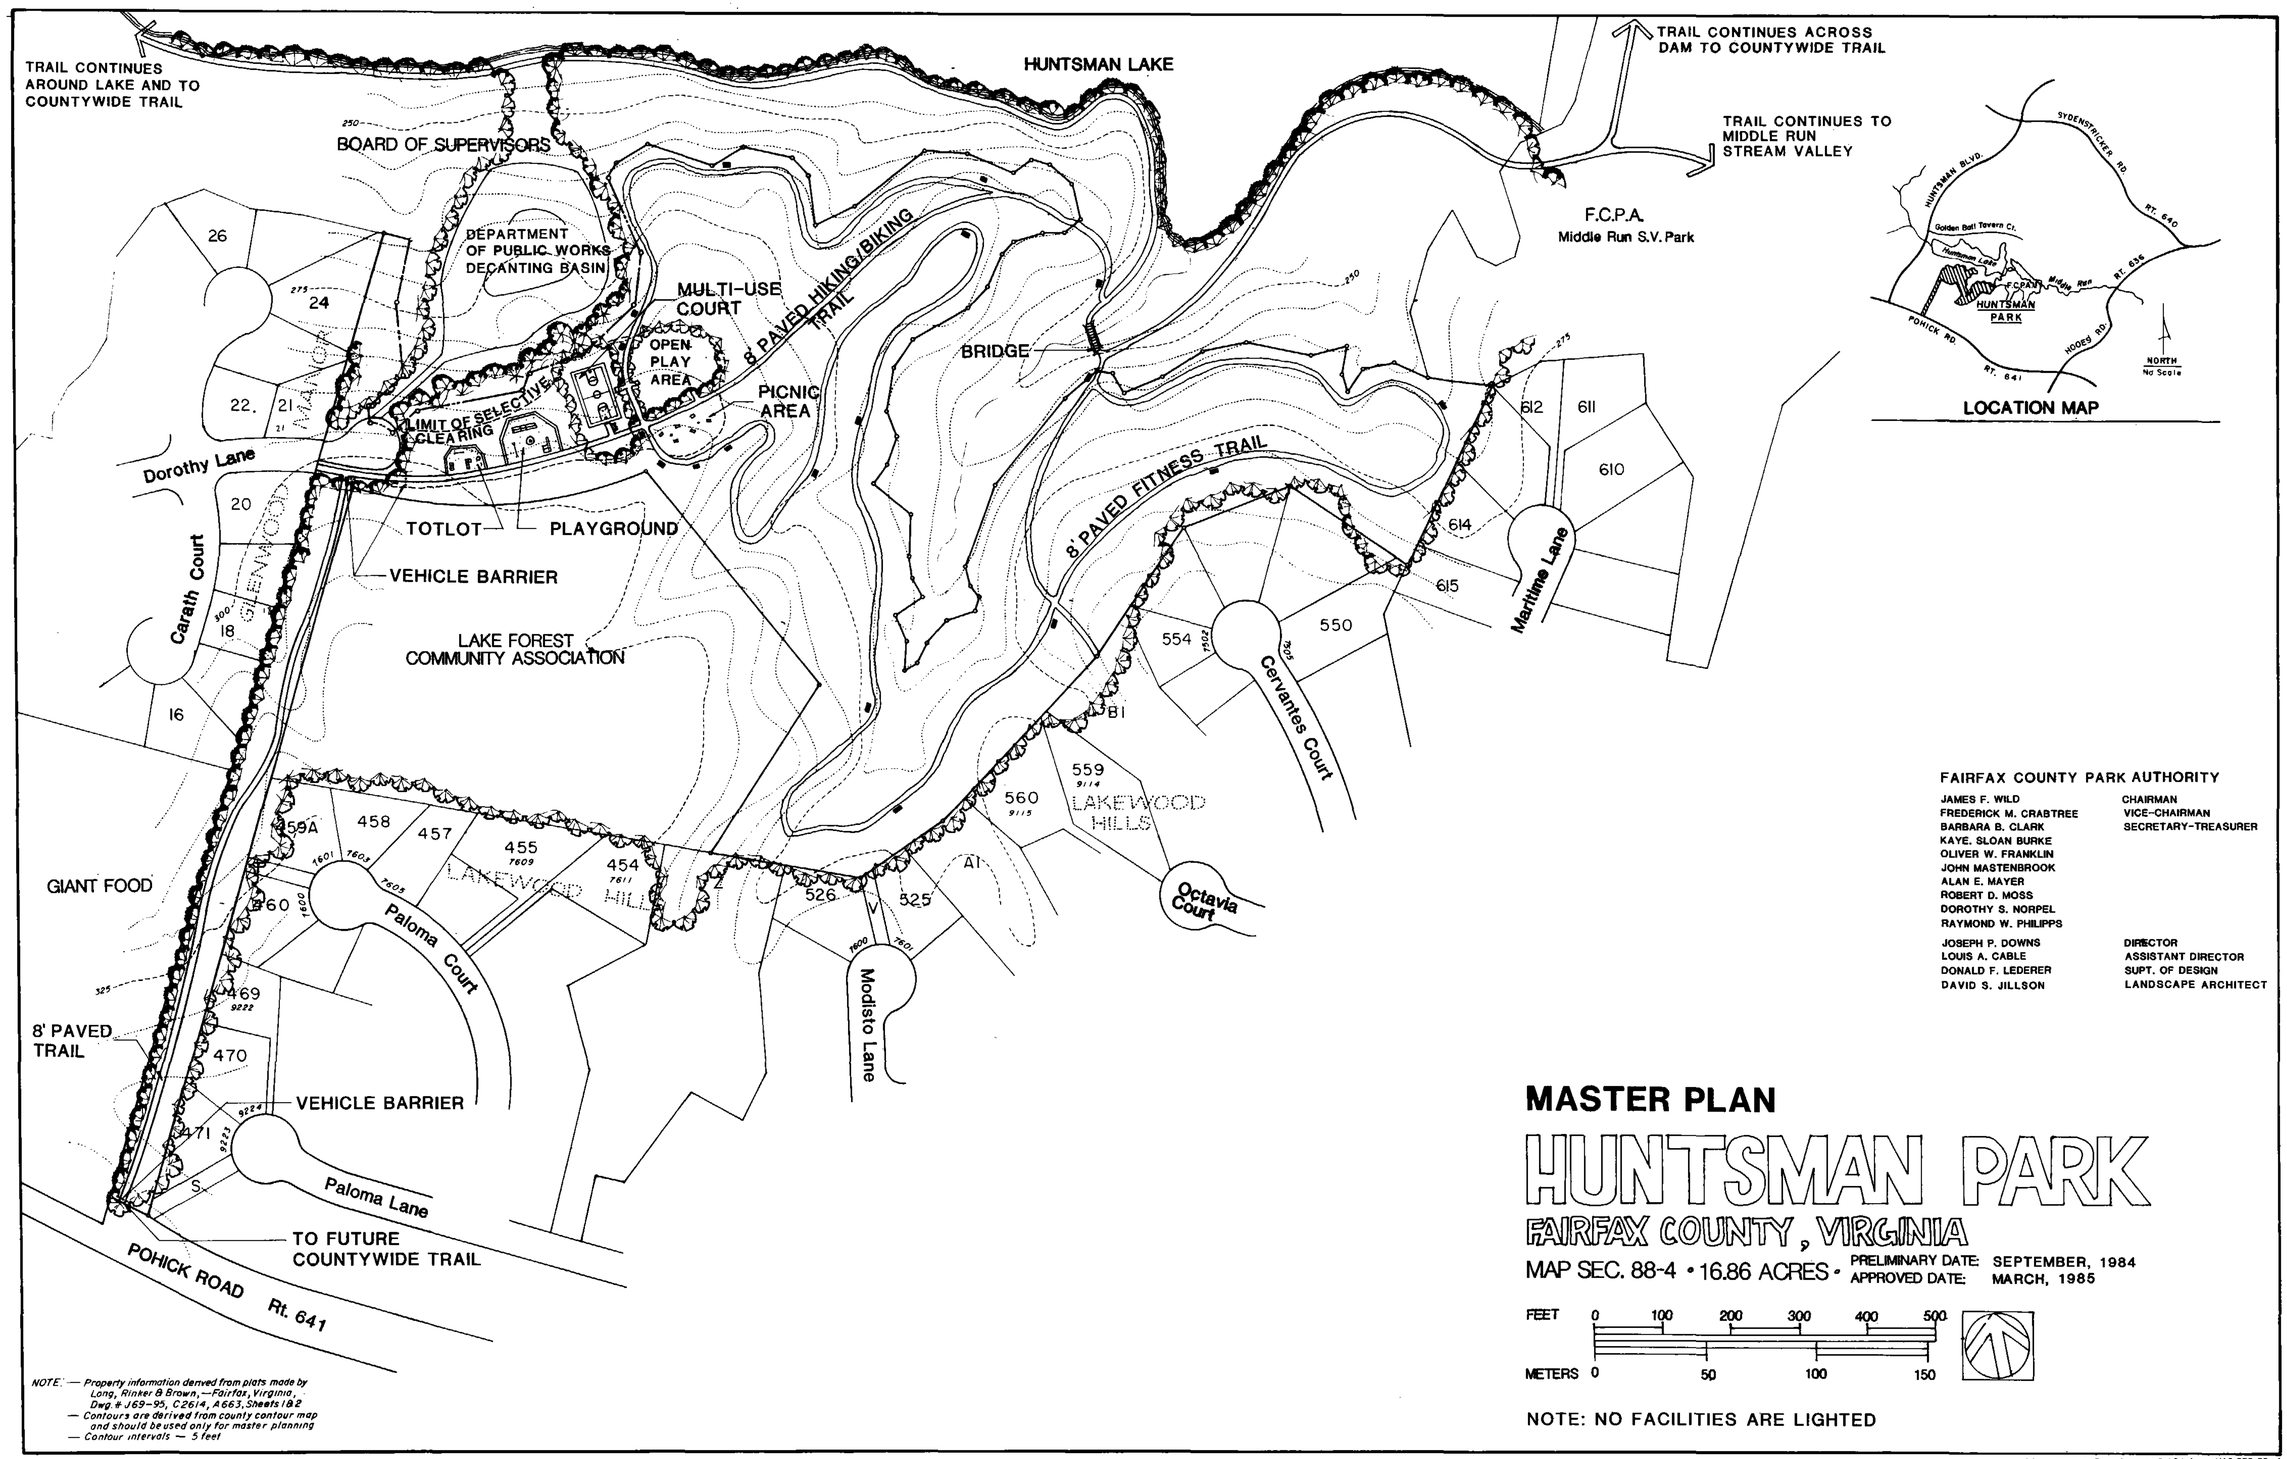

NOTE: — Property information derived from plats made by Long, Rinker & Brown, — Fairfax, Virginia, Dwg. # J69-95, C2614, A663, Sheets 1 & 2
— Contours are derived from county contour map and should be used only for master planning
— Contour intervals — 5 feet

FAIRFAX COUNTY PARK AUTHORITY

JAMES F. WILD	CHAIRMAN
FREDERICK M. CRABTREE	VICE-CHAIRMAN
BARBARA B. CLARK	SECRETARY-TREASURER
KAYE. SLOAN BURKE	
OLIVER W. FRANKLIN	
JOHN MASTENBROOK	
ALAN E. MAYER	
ROBERT D. MOSS	
DOROTHY S. NORPEL	
RAYMOND W. PHILIPPS	
JOSEPH P. DOWNS	DIRECTOR
LOUIS A. CABLE	ASSISTANT DIRECTOR
DONALD F. LEDERER	SUPT. OF DESIGN
DAVID S. JILLSON	LANDSCAPE ARCHITECT

MASTER PLAN

HUNTSMAN PARK

FAIRFAX COUNTY, VIRGINIA

MAP SEC. 88-4 • 16.86 ACRES • PRELIMINARY DATE: SEPTEMBER, 1984 APPROVED DATE: MARCH, 1985

FEET 0 100 200 300 400 500

METERS 0 50 100 150

NOTE: NO FACILITIES ARE LIGHTED

HUNTSMAN PARK 41911-0880-042 M MAP SEC. 88-4