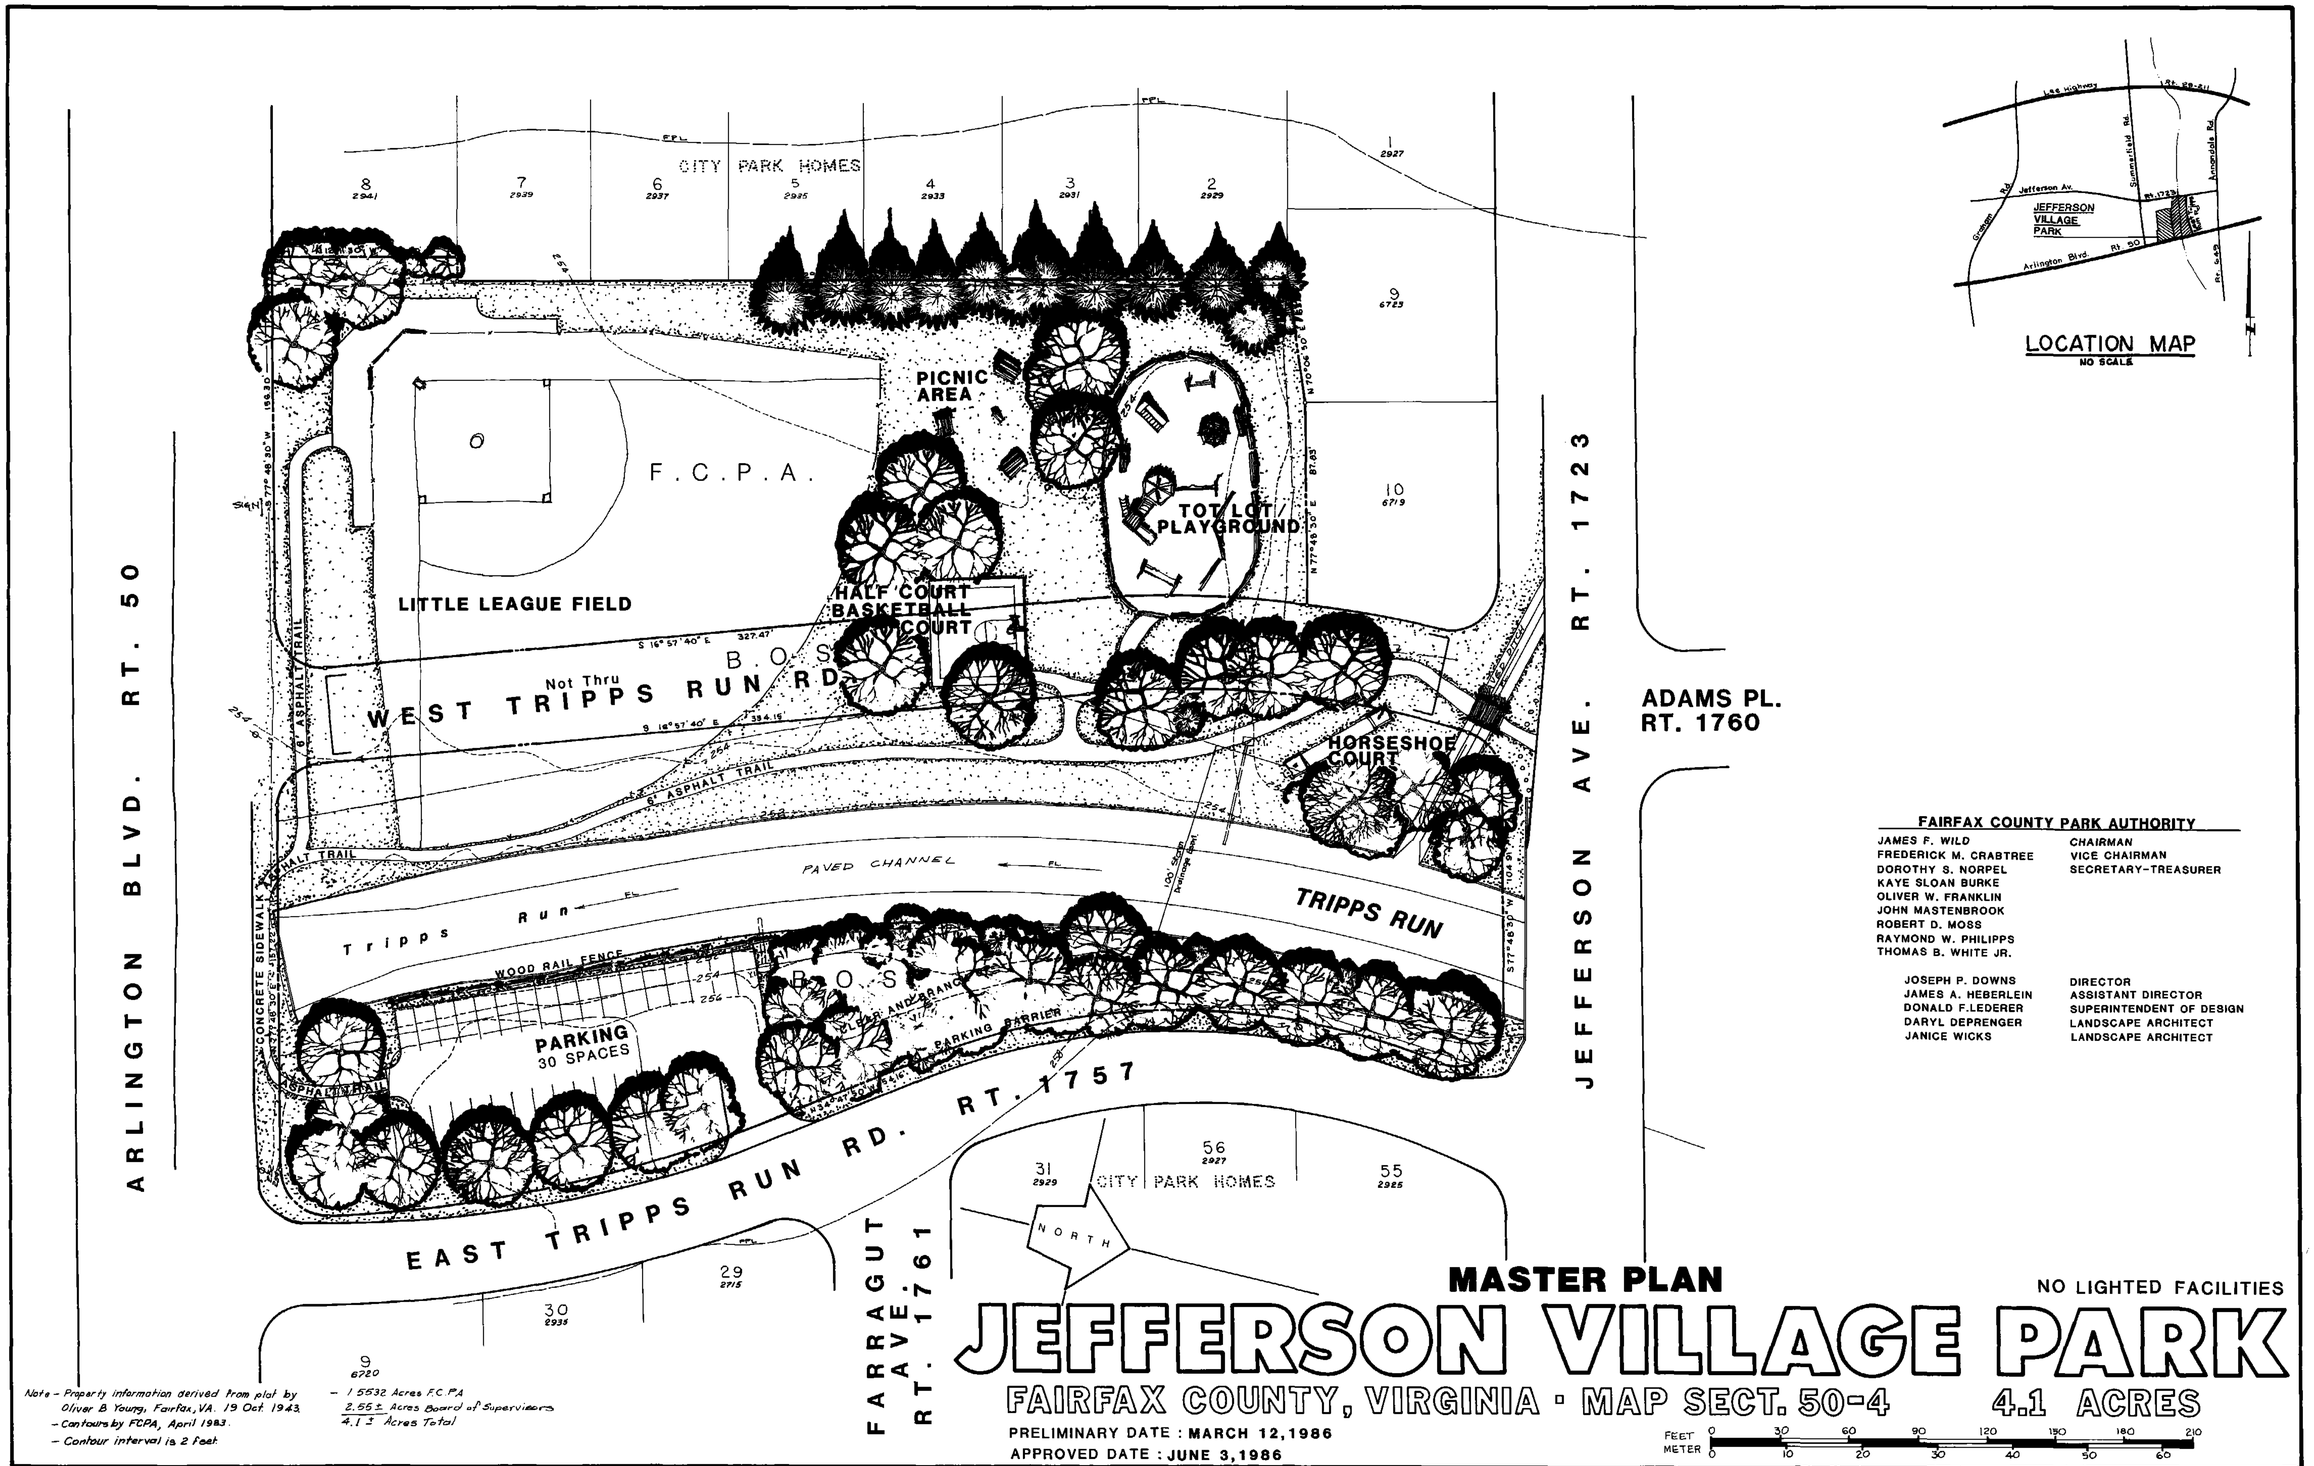
ARLINGTON BLVD. RT. 50
JEFFERSON AVE. RT. 1723
FARRAGUT AVE. RT. 1761
EAST TRIPPS RUN RD. RT. 1757
WEST TRIPPS RUN RD.
Not Thru
ADAMS PL.
RT. 1760
CITY PARK HOMES
F.C.P.A.
LITTLE LEAGUE FIELD
PICNIC AREA
TOT LOT/ PLAYGROUND
HALF COURT BASKETBALL COURT
HORSESHOE COURT
PAVED CHANNEL
TRIPPS RUN
Tripps Run
WOOD RAIL FENCE
PARKING
30 SPACES
PARKING BARRIER
6' ASPHALT TRAIL
CONCRETE SIDEWALK
B.O.S.
NORTH
LOCATION MAP
NO SCALE
JEFFERSON VILLAGE PARK
Jefferson Av.
Arlington Blvd.
Rt. 50
Summerfield Rd.
Langondale Rd.
Gordon Rd.
Rt. 649
Rt. 1723
Rt. 649-A11
Lee Highway
FAIRFAX COUNTY PARK AUTHORITY
JAMES F. WILD — CHAIRMAN
FREDERICK M. CRABTREE — VICE CHAIRMAN
DOROTHY S. NORPEL — SECRETARY-TREASURER
KAYE SLOAN BURKE
OLIVER W. FRANKLIN
JOHN MASTENBROOK
ROBERT D. MOSS
RAYMOND W. PHILIPPS
THOMAS B. WHITE JR.
JOSEPH P. DOWNS — DIRECTOR
JAMES A. HEBERLEIN — ASSISTANT DIRECTOR
DONALD F. LEDERER — SUPERINTENDENT OF DESIGN
DARYL DEPRENGER — LANDSCAPE ARCHITECT
JANICE WICKS — LANDSCAPE ARCHITECT
MASTER PLAN
JEFFERSON VILLAGE PARK
FAIRFAX COUNTY, VIRGINIA • MAP SECT. 50-4
4.1 ACRES
NO LIGHTED FACILITIES
PRELIMINARY DATE : MARCH 12,1986
APPROVED DATE : JUNE 3,1986
FEET 0 30 60 90 120 150 180 210
METER 0 10 20 30 40 50 60
Note - Property information derived from plat by Oliver B Young, Fairfax, VA. 19 Oct. 1943.
- Contours by FCPA, April 1983.
- Contour interval is 2 Feet.
- 1.5532 Acres F.C.P.A.
2.55± Acres Board of Supervisors
4.1± Acres Total
AC85-AC86
MAG DIST. - P
MAP SEC 50-4