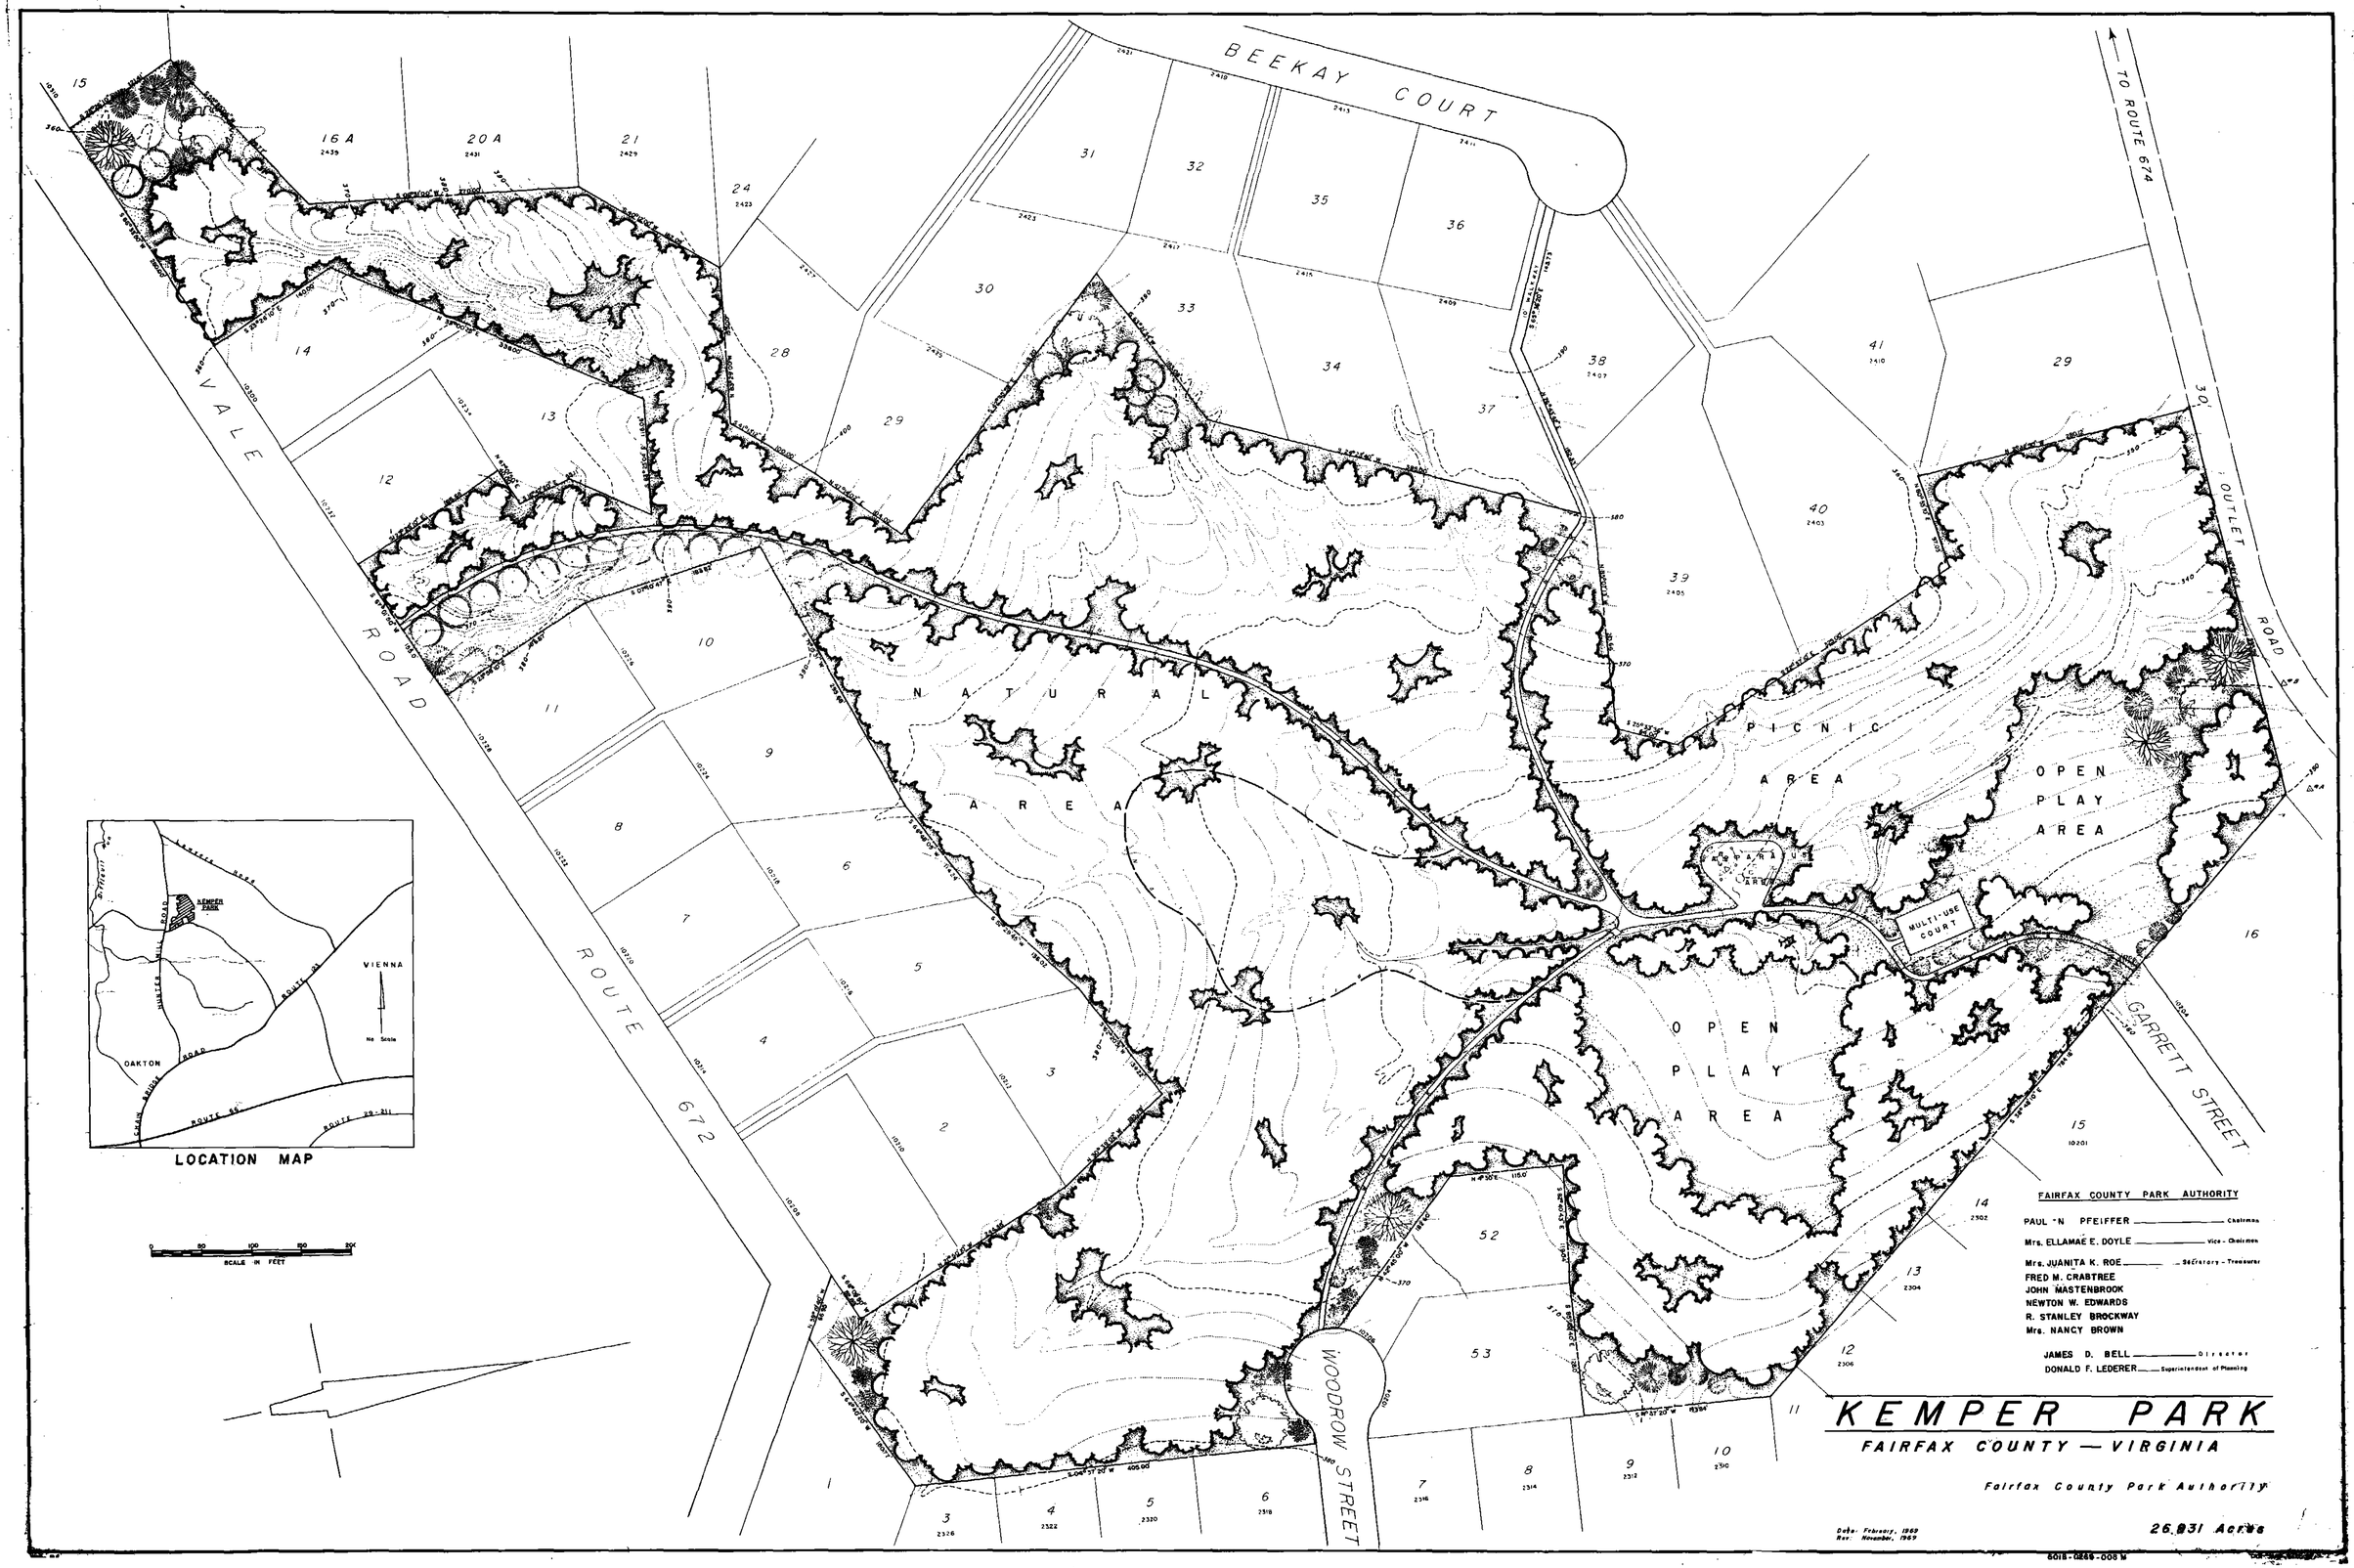
BEEKAY COURT
TO ROUTE 674
VALE ROAD
ROUTE 672
OUTLET ROAD
GARRETT STREET
WOODROW STREET
NATURAL AREA
PICNIC AREA
OPEN PLAY AREA
OPEN PLAY AREA
MULTI-USE COURT
LOCATION MAP
KEMPER PARK
VIENNA
OAKTON
No Scale
SCALE IN FEET
FAIRFAX COUNTY PARK AUTHORITY
PAUL N PFEIFFER — Chairman
Mrs. ELLAMAE E. DOYLE — Vice-Chairman
Mrs. JUANITA K. ROE — Secretary-Treasurer
FRED M. CRABTREE
JOHN MASTENBROOK
NEWTON W. EDWARDS
R. STANLEY BROCKWAY
Mrs. NANCY BROWN
JAMES D. BELL — Director
DONALD F. LEDERER — Superintendent of Planning
KEMPER PARK
FAIRFAX COUNTY — VIRGINIA
Fairfax County Park Authority
Date: February, 1969
Rev. November, 1969
26.831 Acres
5018-0266-008 M