KENT GARDENS PARK

FAIRFAX COUNTY VIRGINIA

NOVEMBER 1977

SCALE: 0 30 60 120 180 240

MASTER PLAN

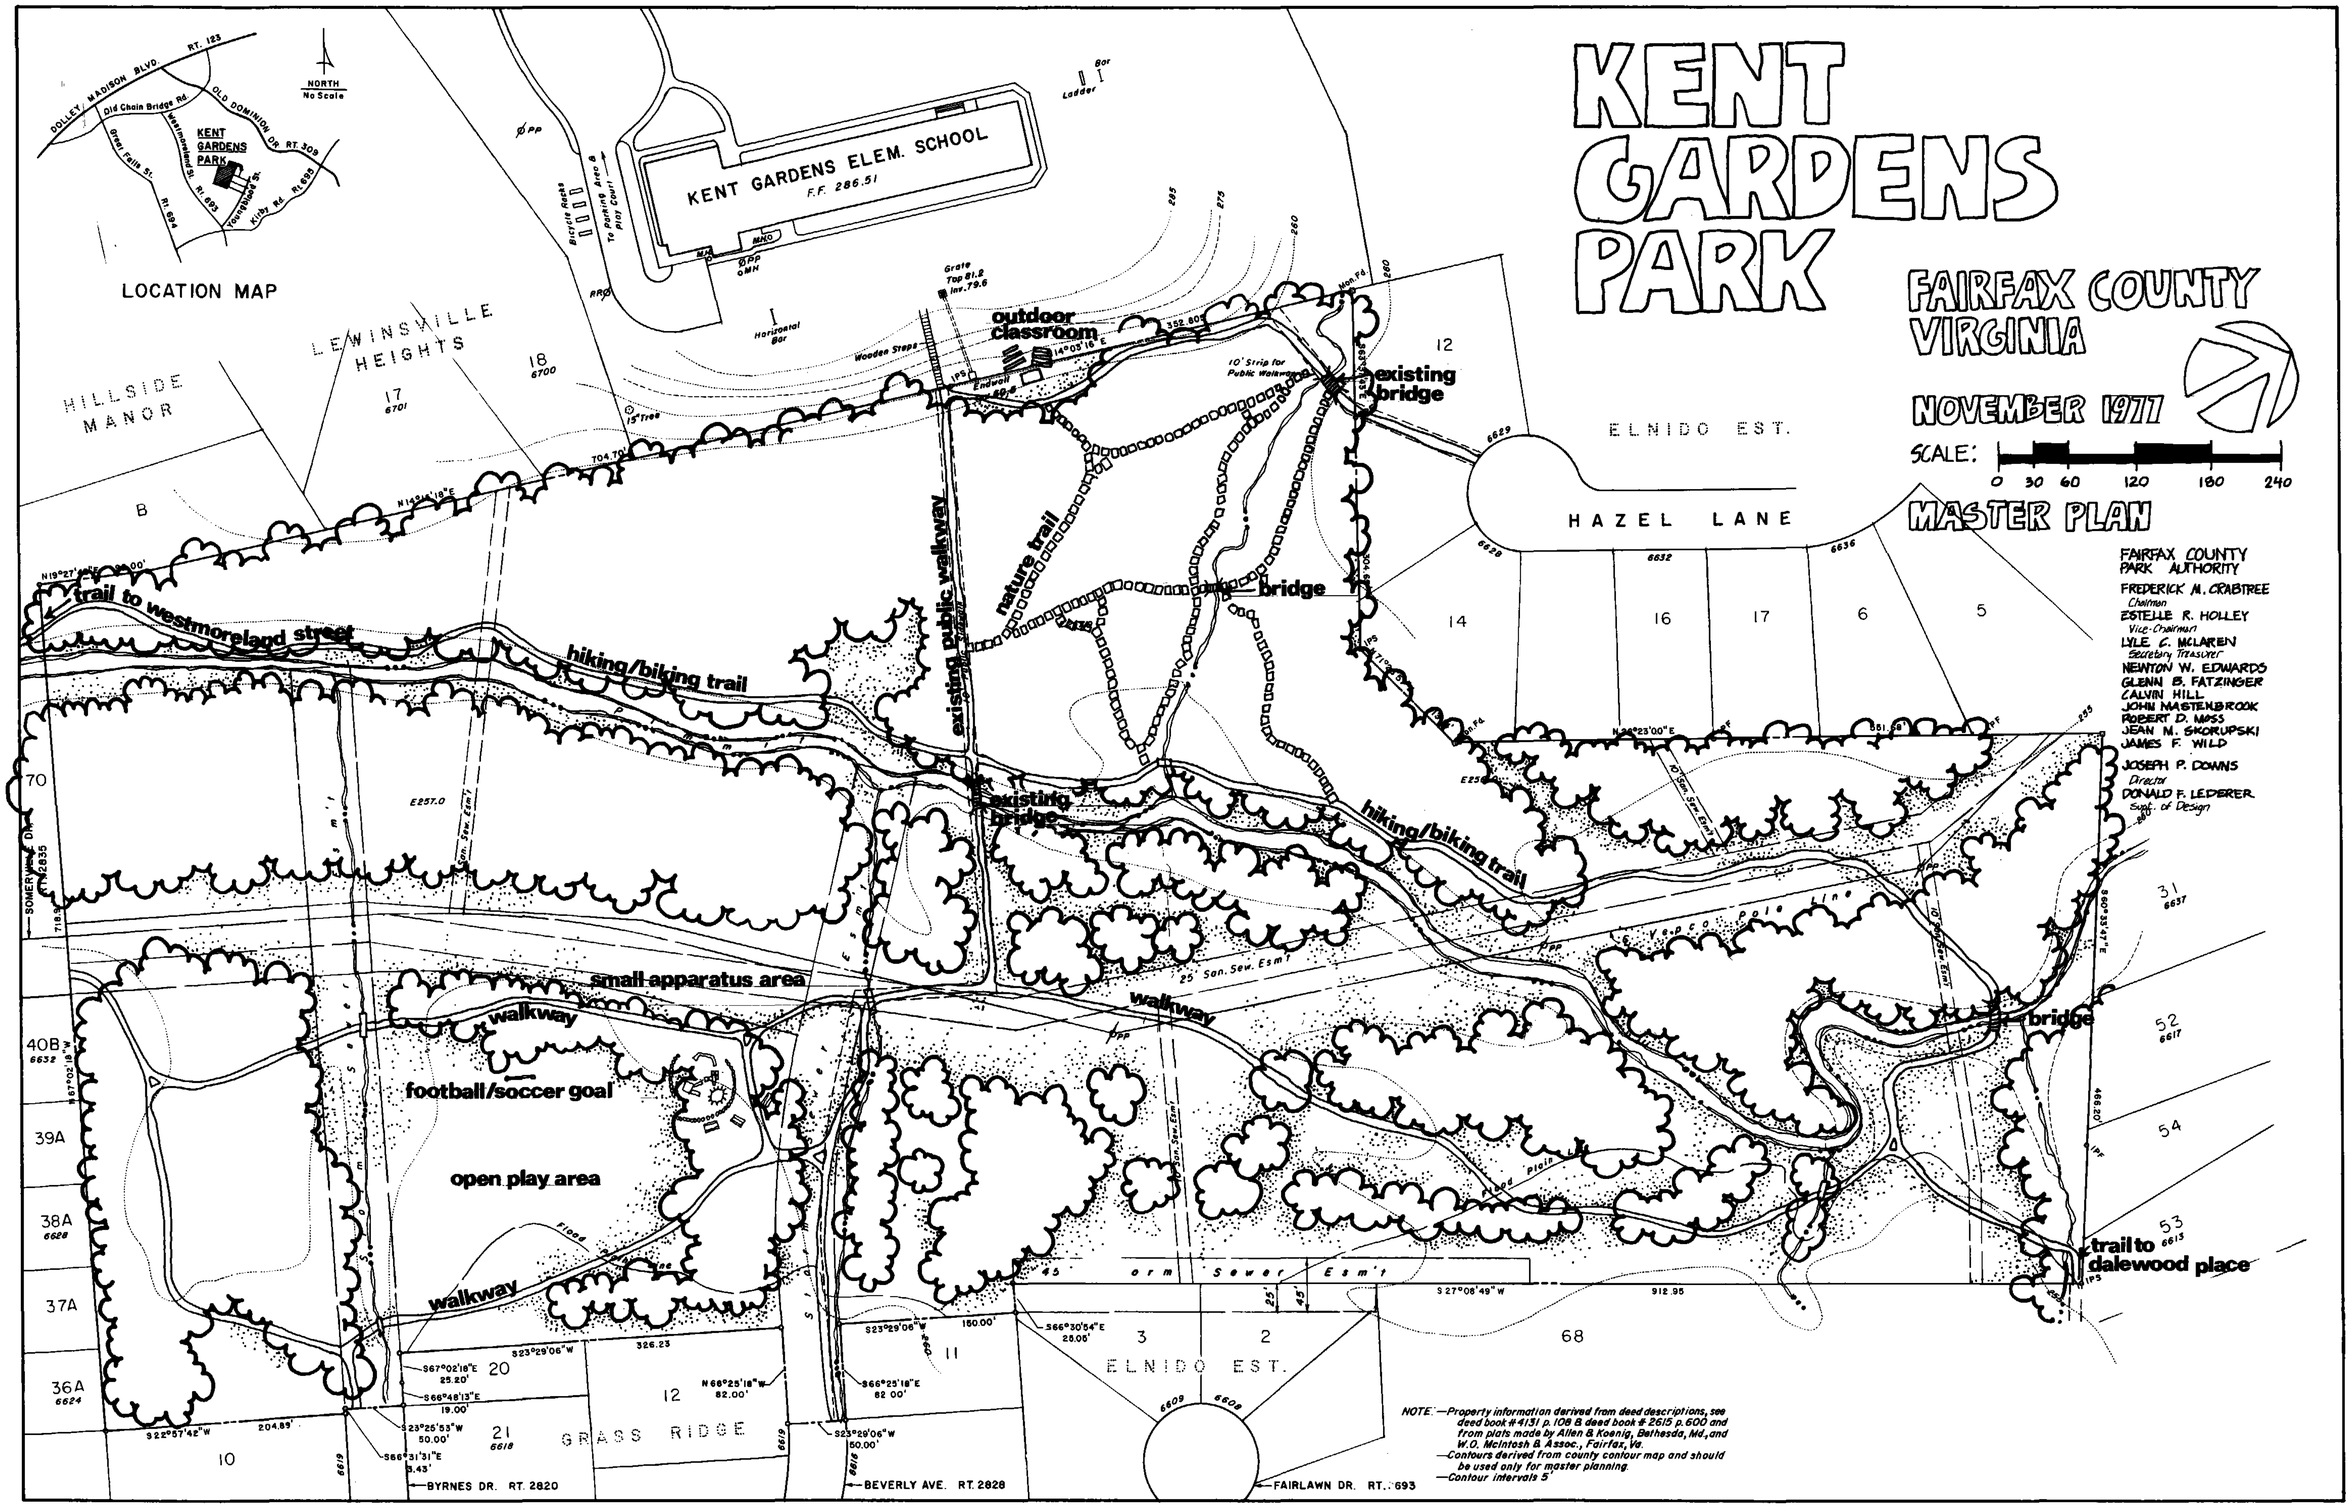

NOTE: —Property information derived from deed descriptions, see deed book #4131 p.108 & deed book # 2615 p.600 and from plats made by Allen & Koenig, Bethesda, Md., and W.O. McIntosh & Assoc., Fairfax, Va.
—Contours derived from county contour map and should be used only for master planning.
—Contour intervals 5'

FAIRFAX COUNTY PARK AUTHORITY

FREDERICK M. CRABTREE
Chairman
ESTELLE R. HOLLEY
Vice-Chairman
LYLE C. McLAREN
Secretary Treasurer
NEWTON W. EDWARDS
GLENN B. FATZINGER
CALVIN HILL
JOHN MASTENBROOK
ROBERT D. MOSS
JEAN M. SKORUPSKI
JAMES F. WILD

JOSEPH P. DOWNS
Director
DONALD F. LEDERER
Supt. of Design