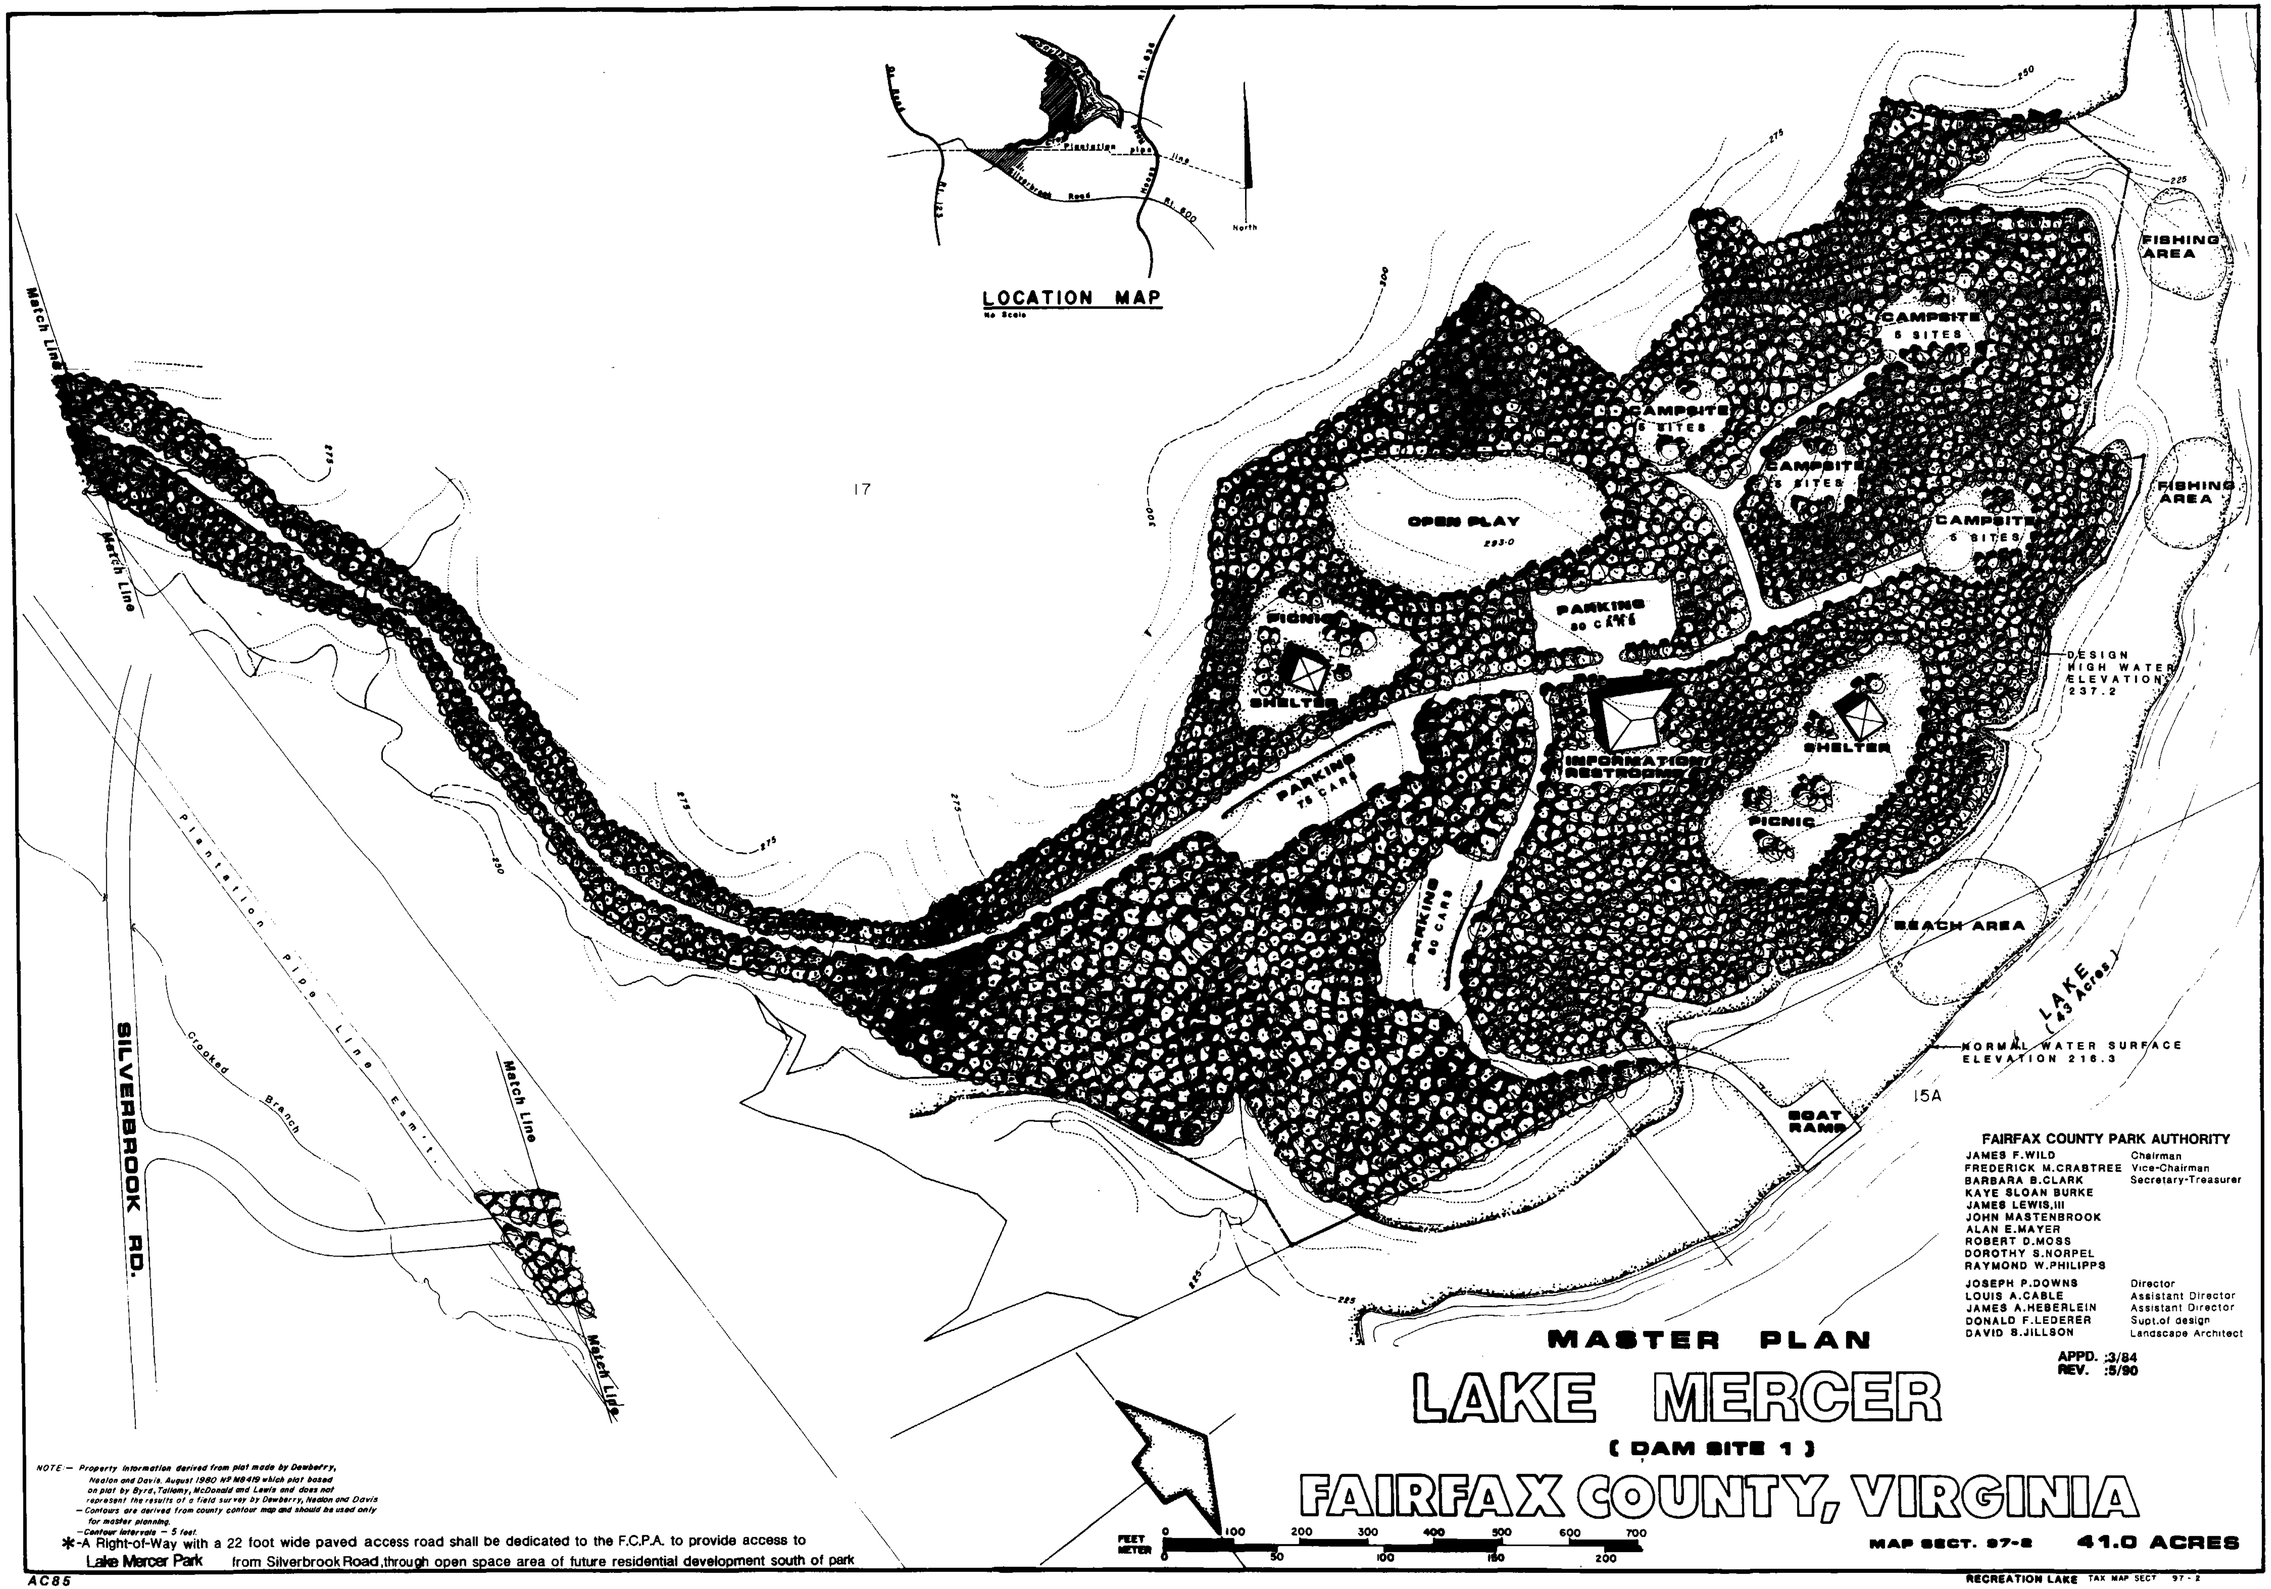
LOCATION MAP
No Scale
North
Plantation pipe line
Silverbrook Road
Rt. 600
Rt. 636
Rt. 123
Match Line
Plantation Pipe Line Eas't.
Crooked Branch
SILVERBROOK RD.
OPEN PLAY
293.0
PARKING
80 CARS
PICNIC
SHELTER
PARKING
75 CARS
PARKING
80 CARS
INFORMATION/
RESTROOMS
SHELTER
PICNIC
CAMPSITE
6 SITES
CAMPSITE
6 SITES
CAMPSITE
6 SITES
CAMPSITE
6 SITES
FISHING
AREA
FISHING
AREA
DESIGN
HIGH WATER
ELEVATION
237.2
BEACH AREA
LAKE
(43 Acres)
NORMAL WATER SURFACE
ELEVATION 216.3
BOAT
RAMP
15A
FAIRFAX COUNTY PARK AUTHORITY
JAMES F.WILD Chairman
FREDERICK M.CRABTREE Vice-Chairman
BARBARA B.CLARK Secretary-Treasurer
KAYE SLOAN BURKE
JAMES LEWIS,III
JOHN MASTENBROOK
ALAN E.MAYER
ROBERT D.MOSS
DOROTHY S.NORPEL
RAYMOND W.PHILIPPS
JOSEPH P.DOWNS Director
LOUIS A.CABLE Assistant Director
JAMES A.HEBERLEIN Assistant Director
DONALD F.LEDERER Supt.of design
DAVID S.JILLSON Landscape Architect
APPD. :3/84
REV. :5/90
MASTER PLAN
LAKE MERCER
(DAM SITE 1)
FAIRFAX COUNTY, VIRGINIA
FEET 0 100 200 300 400 500 600 700
METER 0 50 100 150 200
MAP SECT. 97-2
41.0 ACRES
NOTE:— Property information derived from plat made by Dewberry, Nealon and Davis, August 1980 N° M8419 which plat based on plat by Byrd, Tallamy, McDonald and Lewis and does not represent the results of a field survey by Dewberry, Nealon and Davis
— Contours are derived from county contour map and should be used only for master planning.
— Contour interval — 5 feet.
*-A Right-of-Way with a 22 foot wide paved access road shall be dedicated to the F.C.P.A. to provide access to Lake Mercer Park from Silverbrook Road, through open space area of future residential development south of park
AC85
RECREATION LAKE TAX MAP SECT 97-2