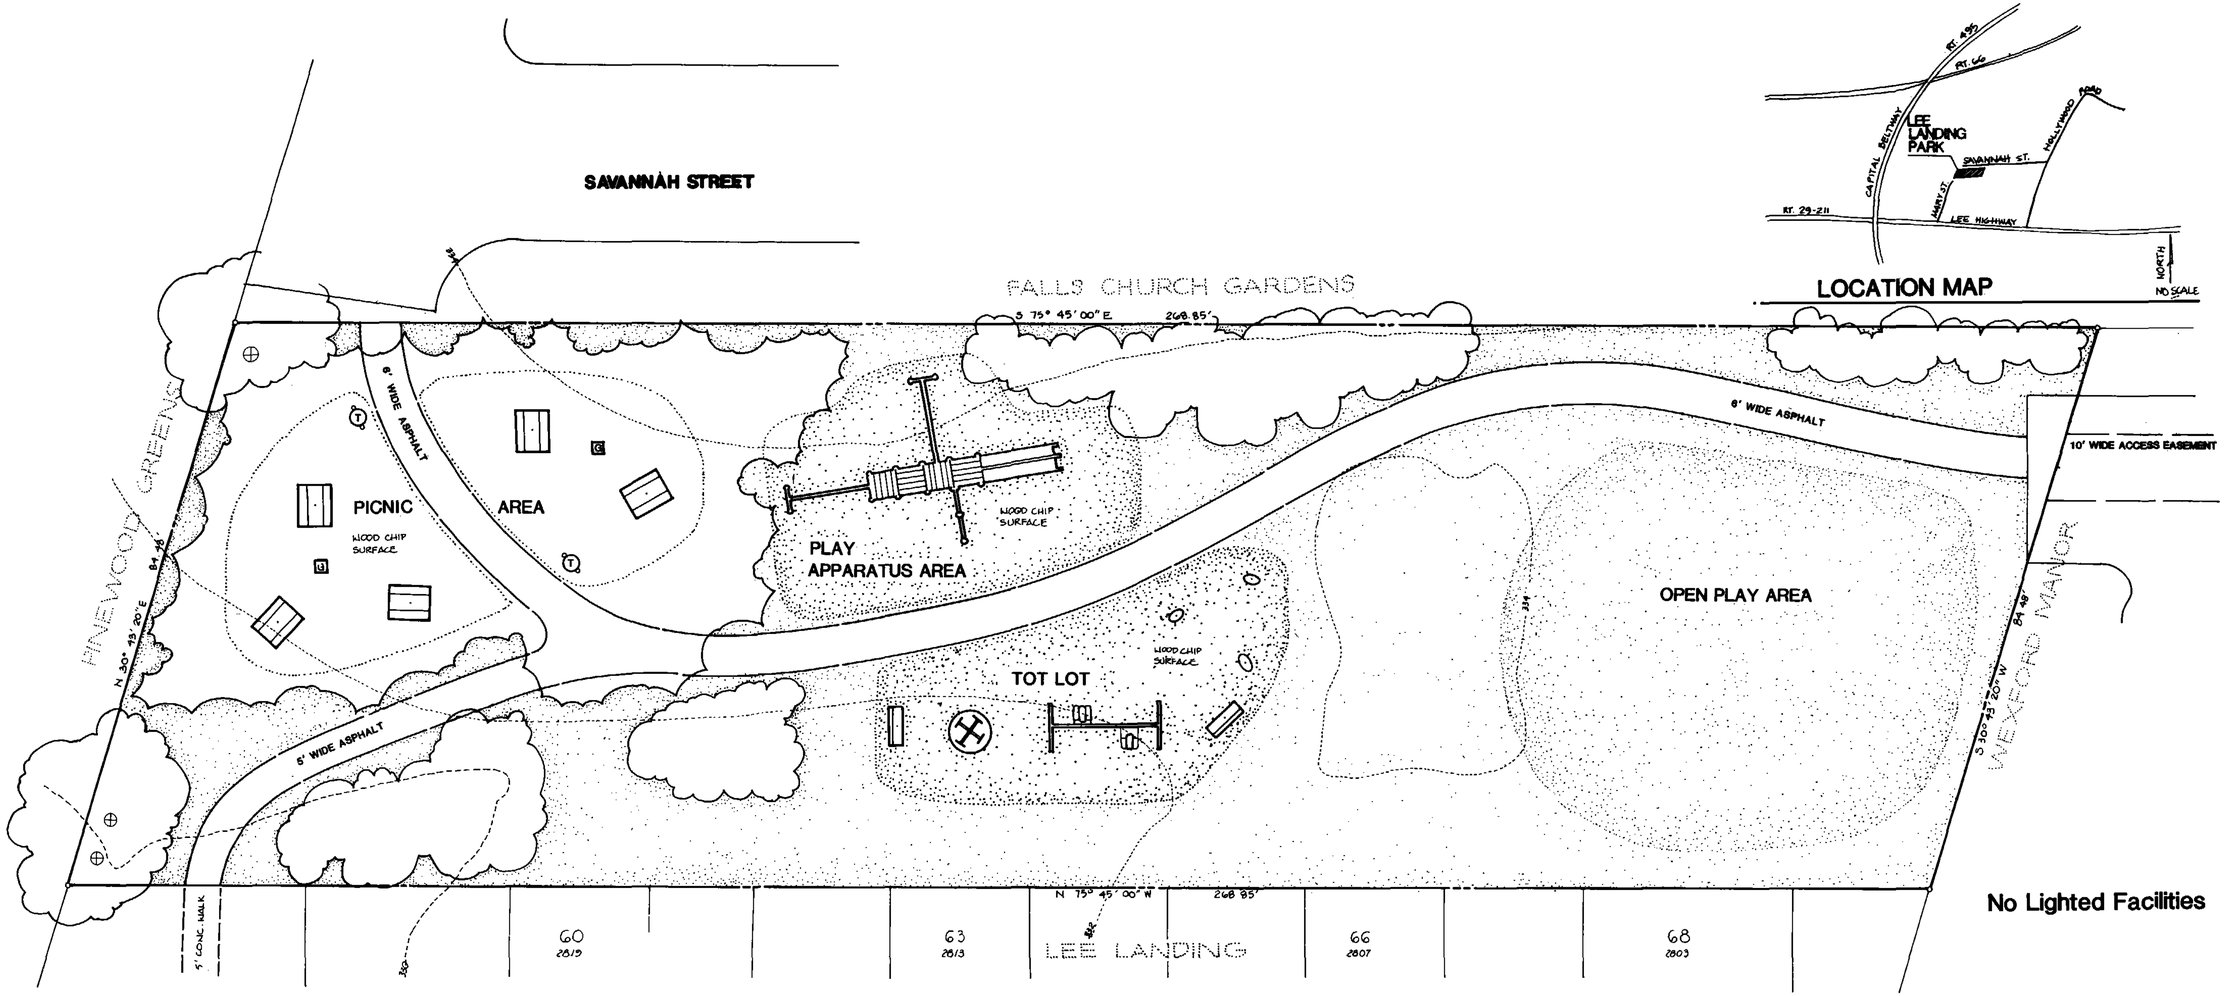

LOCATION MAP

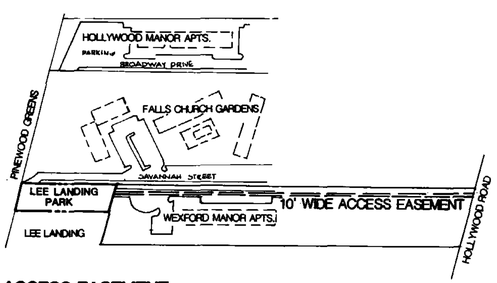

ACCESS EASEMENT

scale:feet 0 100 200 400

NOTE-Property information derived from plat by Runyon Assoc.,Inc.,Dwg.no F900
-Contours are derived from grading plan by Runyon, Dudley Assoc.,Inc., Nov. 1981 and should bel used only for master planning
-Contour interval 2 feet

FAIRFAX COUNTY PARK AUTHORITY

JAMES F. WILD - CHAIRMAN
FREDERICK M. CRABTREE - VICE-CHAIRMAN
BARBARA B. CLARK - SECRETARY/TREAS.
KAYE SLOAN BURKE
JAMES LEWIS, III
JOHN MASTENBROOK
ALAN E. MAYER
ROBERT D. MOSS
DOROTHY S. NORPEL
RAYMOND W. PHILIPPS

JOSEPH P. DOWNS - DIRECTOR
LOUIS A. CABLE - ASSIST. DIRECTOR
DONALD F. LEDERER - SUPT. DESIGN

MASTER PLAN
LEE LANDING PARK
FAIRFAX COUNTY PARK AUTHORITY

APPROVED DATE: FEBRUARY 1984
CO. MAP SEC. 49-2 ACREAGE - 0.5000

0 5 10 20 30 FEET
0 5 10 METERS

KWH '84

LEE LANDING 47101-0483-008 M MAP SEC 49-2