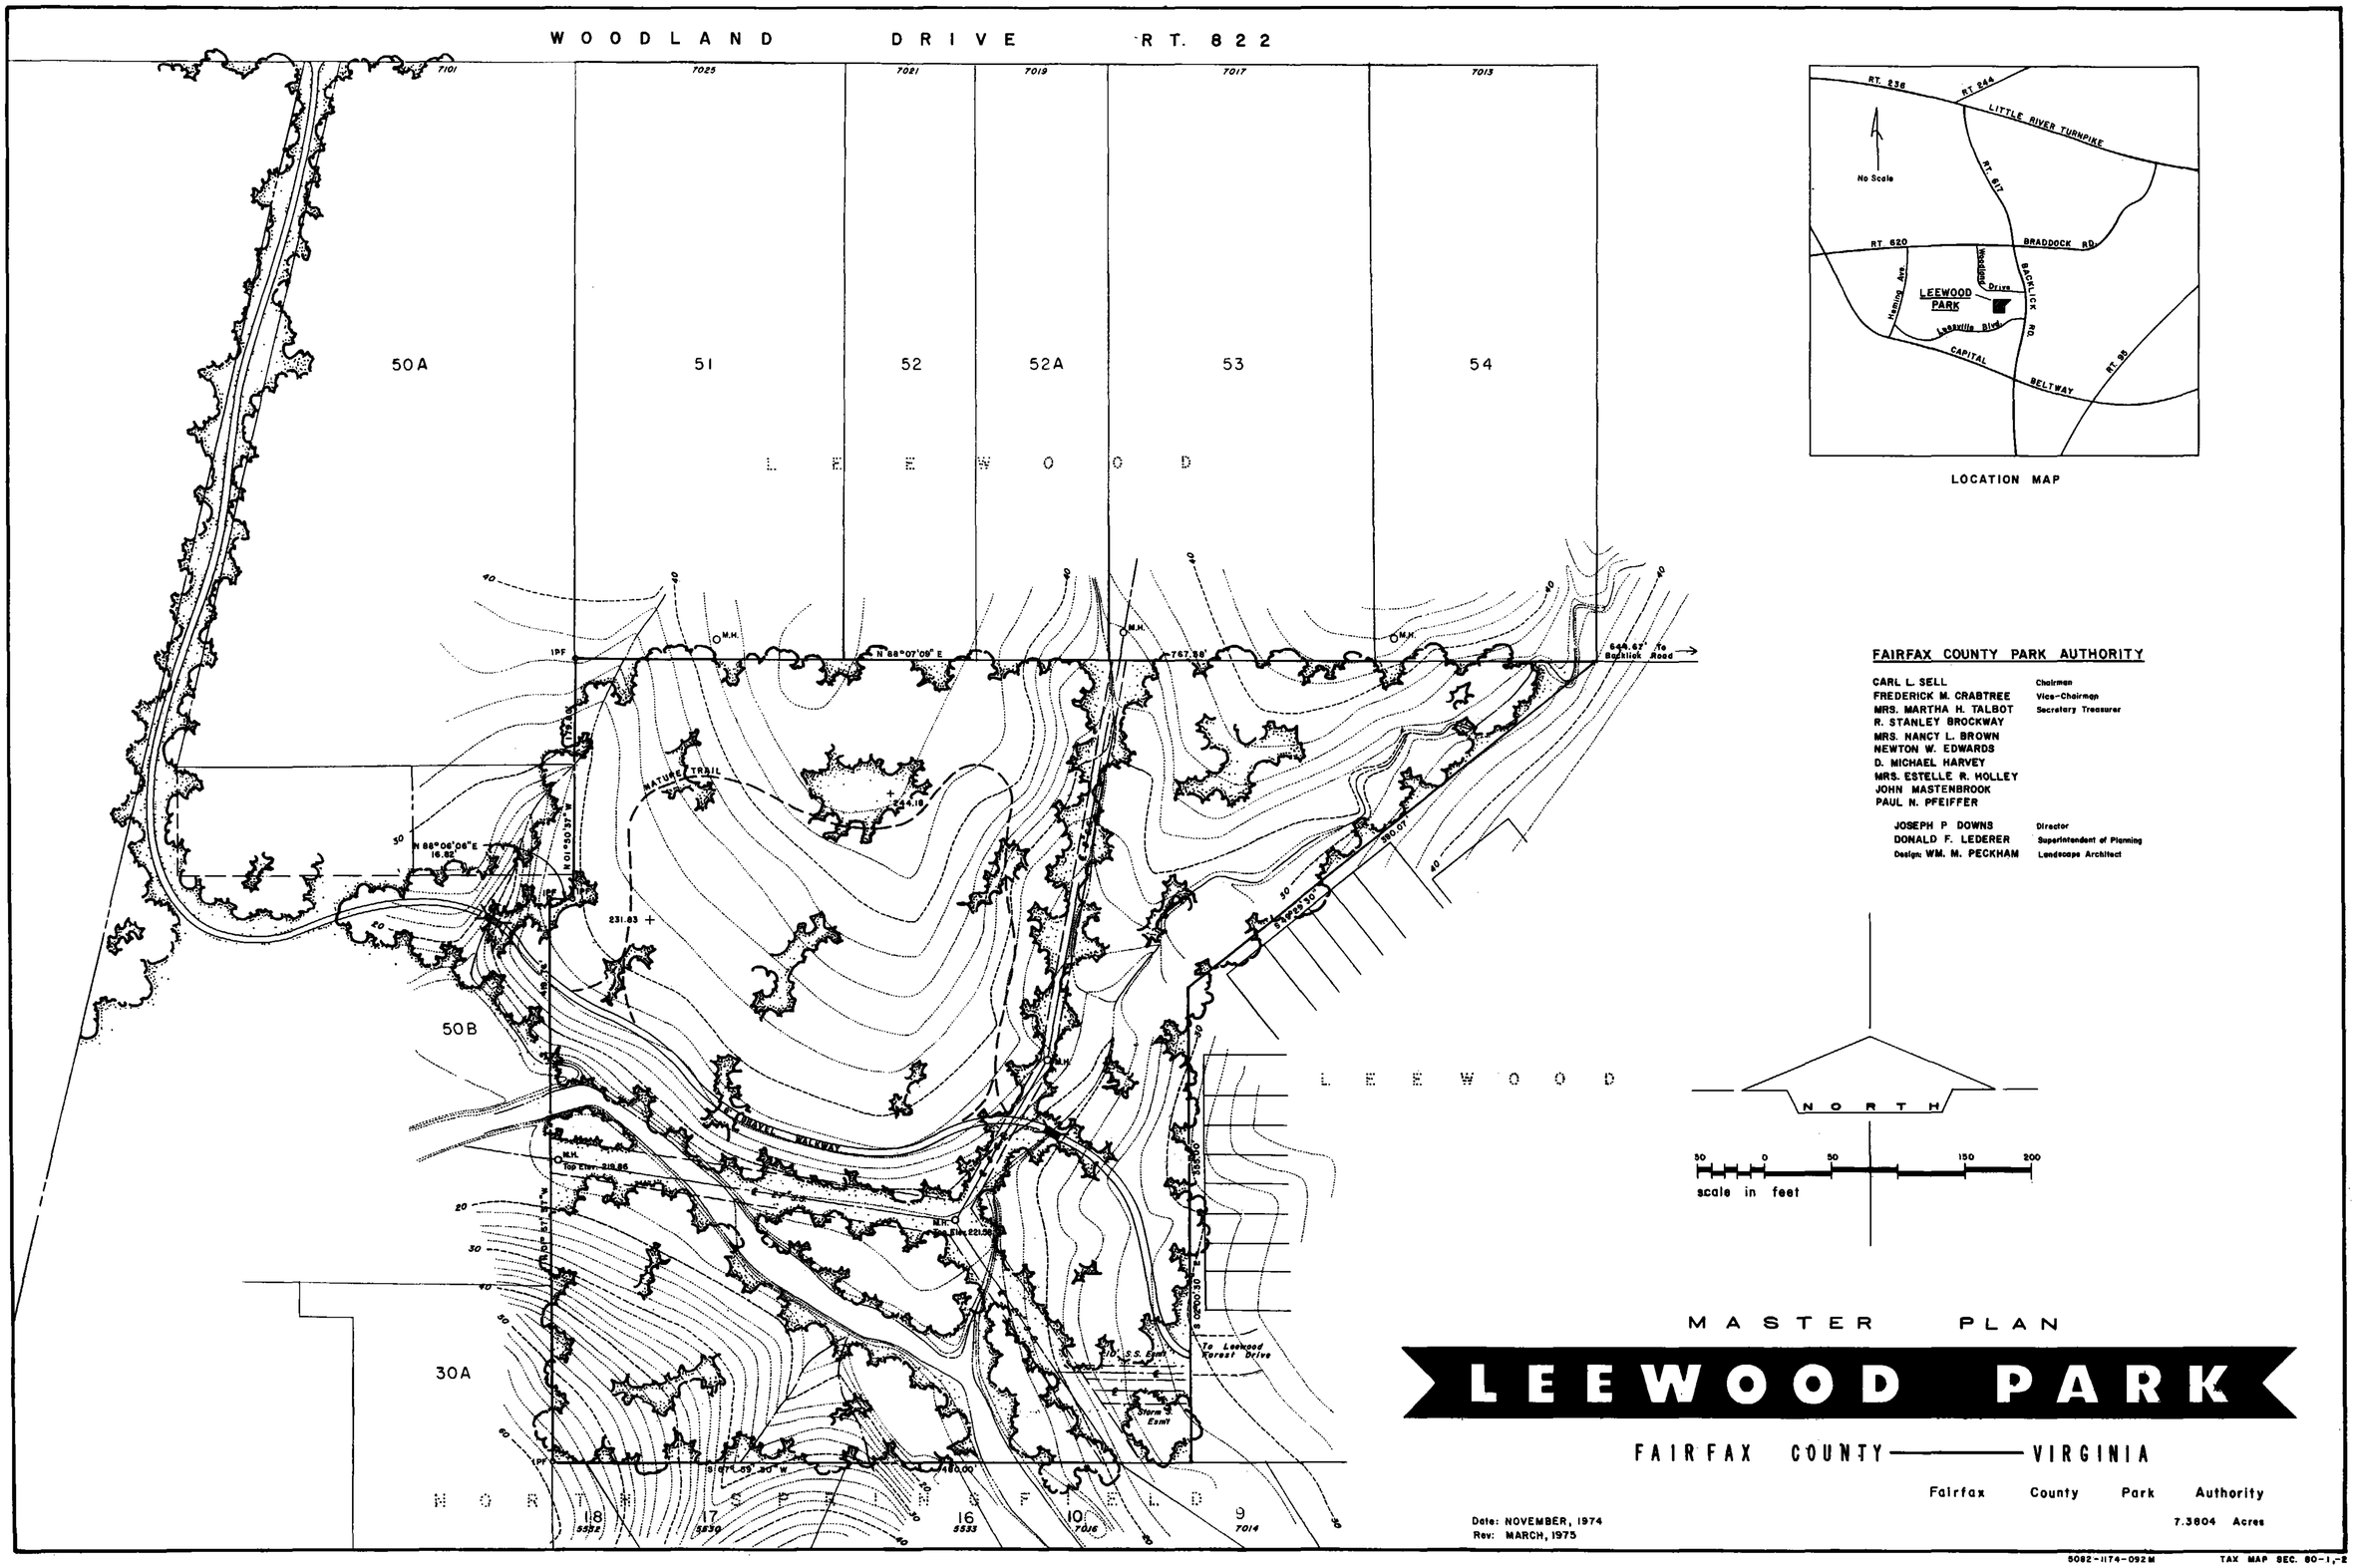
WOODLAND DRIVE RT. 822
7101
7025
7021
7019
7017
7013
50A
51
52
52A
53
54
LEEWOOD
50B
30A
NORTH SPRINGFIELD
18
17
16
10
9
5532
5530
5533
7016
7014
N 88°07'09" E
767.58'
644.67' To Backlick Road
NATURE TRAIL
244.18
231.83
N 88°06'06" E
16.82
N 01°50'57" W
S 01°50'30" W
S 02°00'30" E
S 87°59'30" W
480.00'
To Leewood Forest Drive
Storm S. Esmt
10' S.S. Esmt
M.H.
IPF
LEEWOOD
NORTH
scale in feet
50
0
50
150
200
RT. 236
RT. 244
LITTLE RIVER TURNPIKE
RT. 617
No Scale
RT. 620
BRADDOCK RD.
Woodland Drive
LEEWOOD PARK
Heming Ave.
Leesville Blvd.
BACKLICK RD.
CAPITAL BELTWAY
RT. 95
LOCATION MAP
FAIRFAX COUNTY PARK AUTHORITY
CARL L. SELL Chairman
FREDERICK M. CRABTREE Vice-Chairman
MRS. MARTHA H. TALBOT Secretary Treasurer
R. STANLEY BROCKWAY
MRS. NANCY L. BROWN
NEWTON W. EDWARDS
D. MICHAEL HARVEY
MRS. ESTELLE R. HOLLEY
JOHN MASTENBROOK
PAUL N. PFEIFFER
JOSEPH P DOWNS Director
DONALD F. LEDERER Superintendent of Planning
Design: WM. M. PECKHAM Landscape Architect
MASTER PLAN
LEEWOOD PARK
FAIRFAX COUNTY — VIRGINIA
Fairfax County Park Authority
7.3804 Acres
Date: NOVEMBER, 1974
Rev: MARCH, 1975
5082-1174-092M
TAX MAP SEC. 80-1,-2