NOTES -

PROPERTY INFORMATION DERIVED FROM PLATS BY WILLIAM O. McINTOSH & ASSOCIATES, REPRINT, VA. AUG. 18, 1977 AND F.C.P.A., NOV. 20, 1986. MATHEMATICAL ADJUSTMENTS MADE BY F.C.P.A.

CONTOURS DERIVED FROM COUNTY TOPO AND ARE FOR MASTER PLANNING ONLY.

CONTOUR INTERVAL IS 5'.

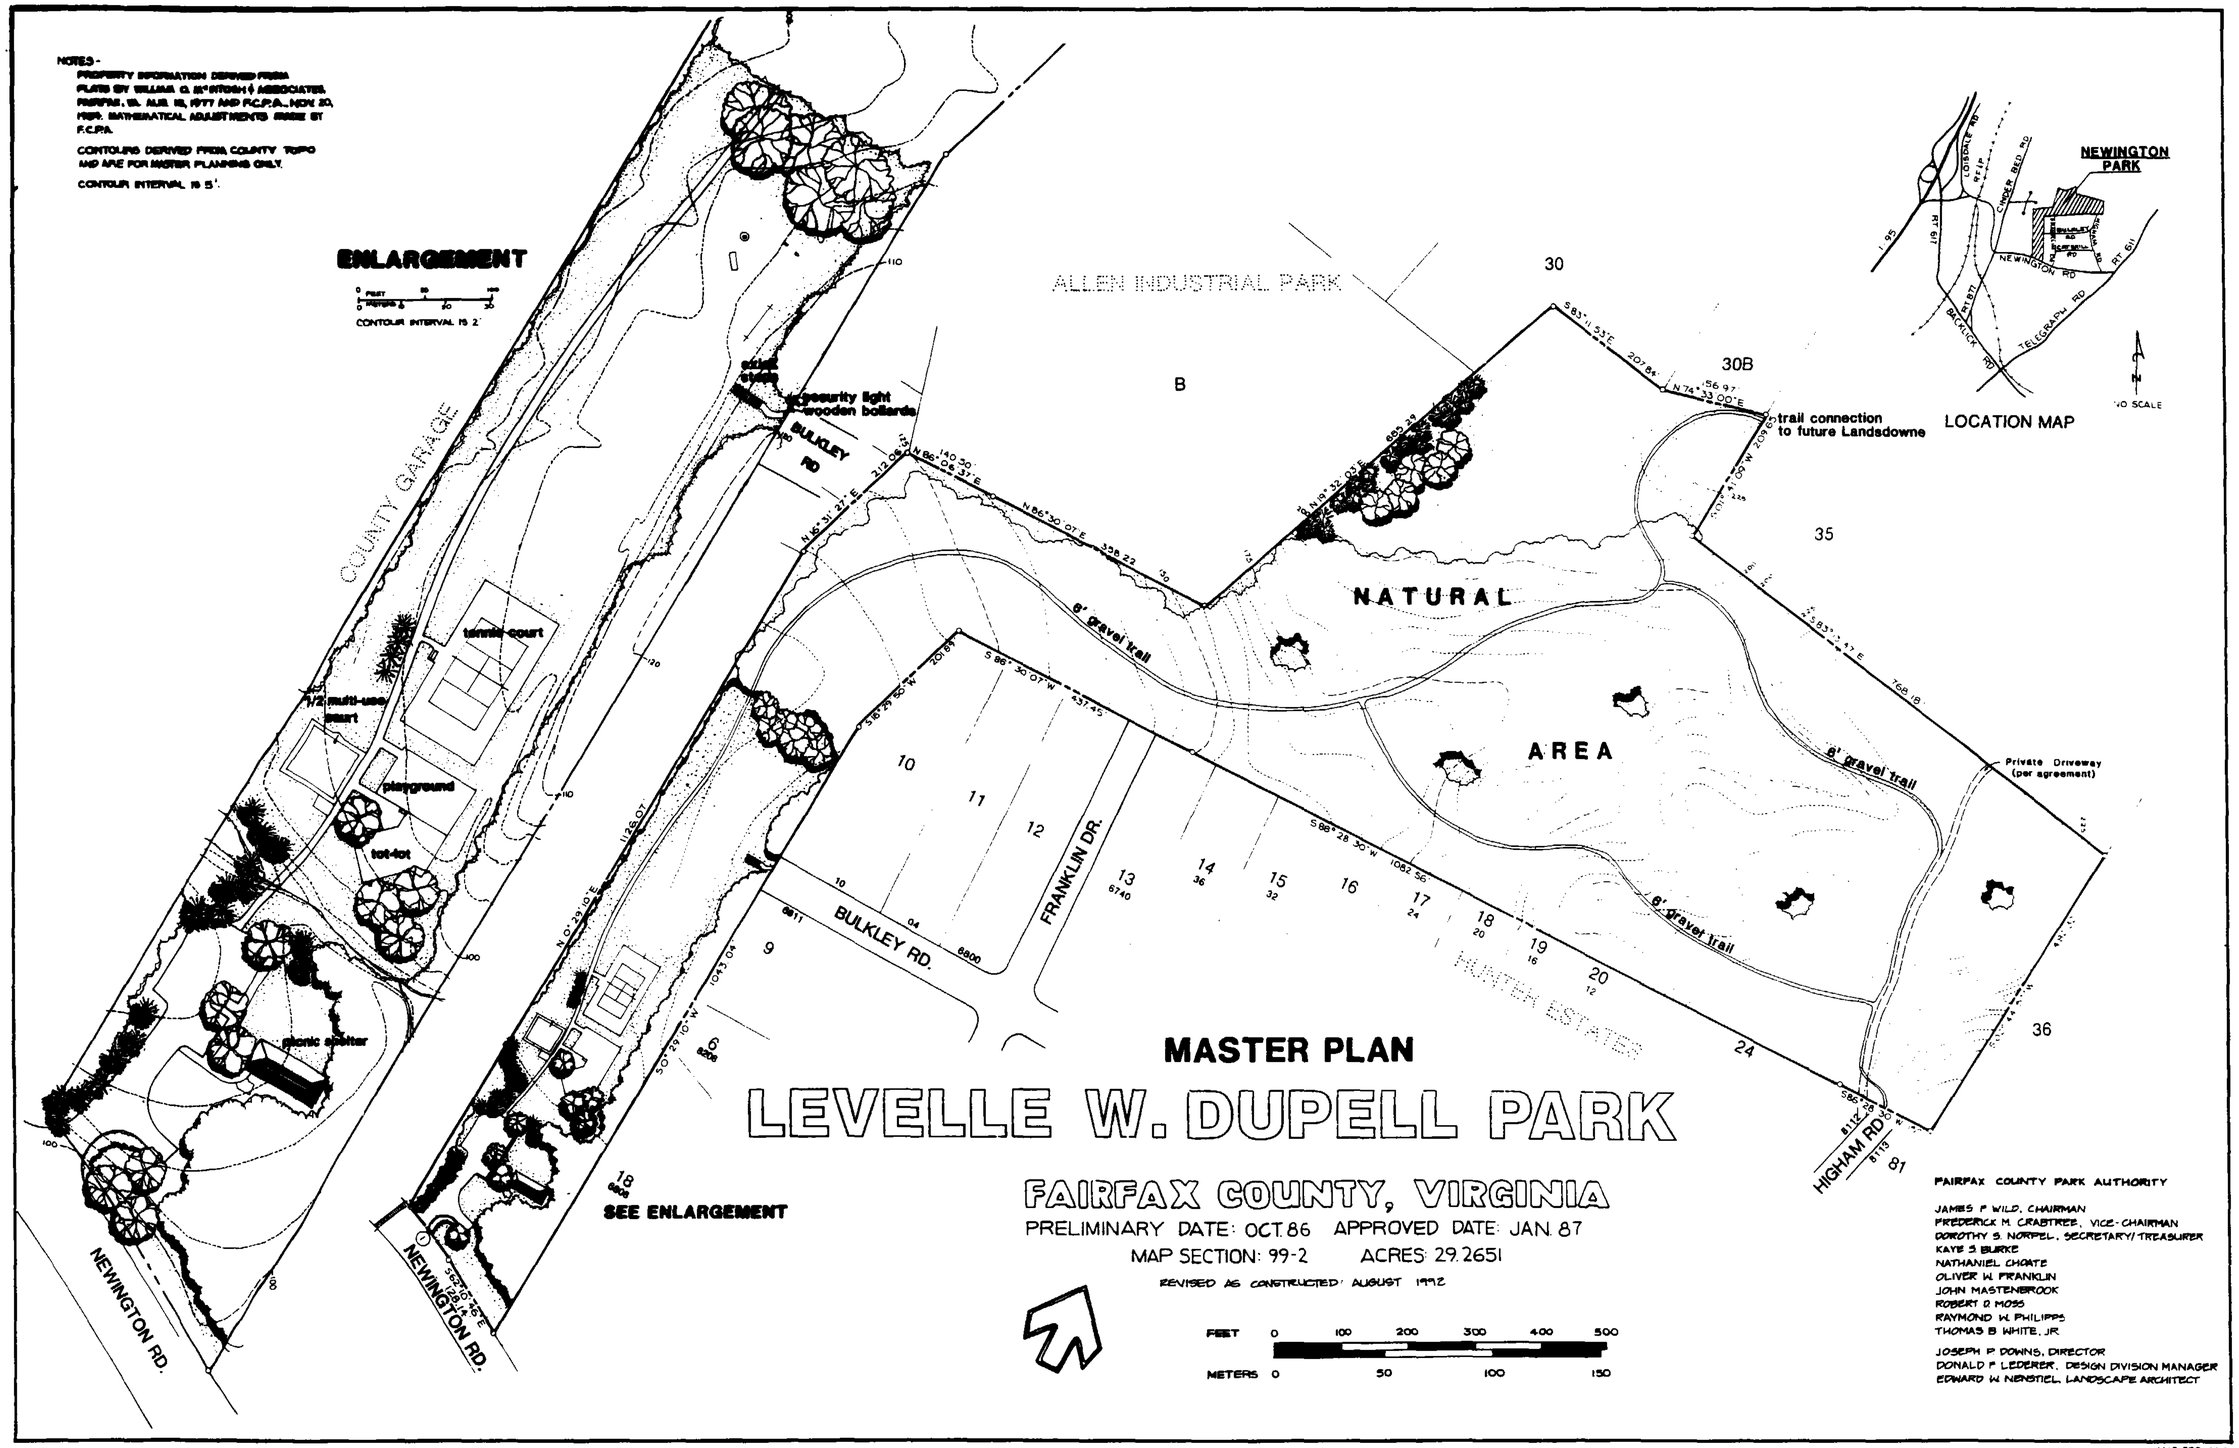

MASTER PLAN

LEVELLE W. DUPELL PARK

FAIRFAX COUNTY, VIRGINIA

PRELIMINARY DATE: OCT. 86 APPROVED DATE: JAN. 87

MAP SECTION: 99-2 ACRES: 29.2651

REVISED AS CONSTRUCTED: AUGUST 1992

FAIRFAX COUNTY PARK AUTHORITY

JAMES P. WILD, CHAIRMAN
FREDERICK M. CRABTREE, VICE-CHAIRMAN
DOROTHY S. NORPEL, SECRETARY/TREASURER
KAYE S. BURKE
NATHANIEL CHOATE
OLIVER W. FRANKLIN
JOHN MASTENBROOK
ROBERT Q. MOSS
RAYMOND W. PHILIPPS
THOMAS B. WHITE, JR.

JOSEPH P. DOWNS, DIRECTOR
DONALD F. LEDERER, DESIGN DIVISION MANAGER
EDWARD W. NENSTIEL, LANDSCAPE ARCHITECT

MAP SEC. 99-2

4016-0186-038MP