- PROPERTY INFORMATION DERIVED FROM PLAT BY HUNTLEY, WYCE AND ASSOCIATES, P.C., ANNANDALE, VA., NOV 17, 1983.
- CONTOURS DERIVED FROM FAIRFAX COUNTY TOPO AND ARE FOR MASTER PLANNING ONLY
- CONTOUR INTERVAL IS 5'

10 20 30 METERS
0 50 60 100 FEET

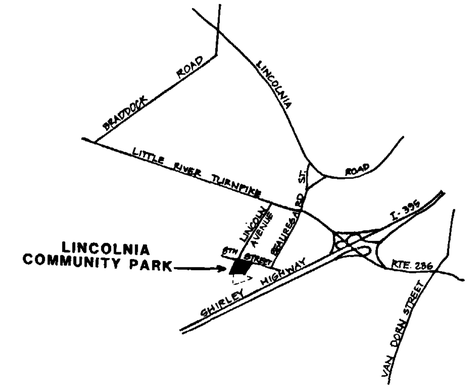

VICINITY MAP
NO SCALE

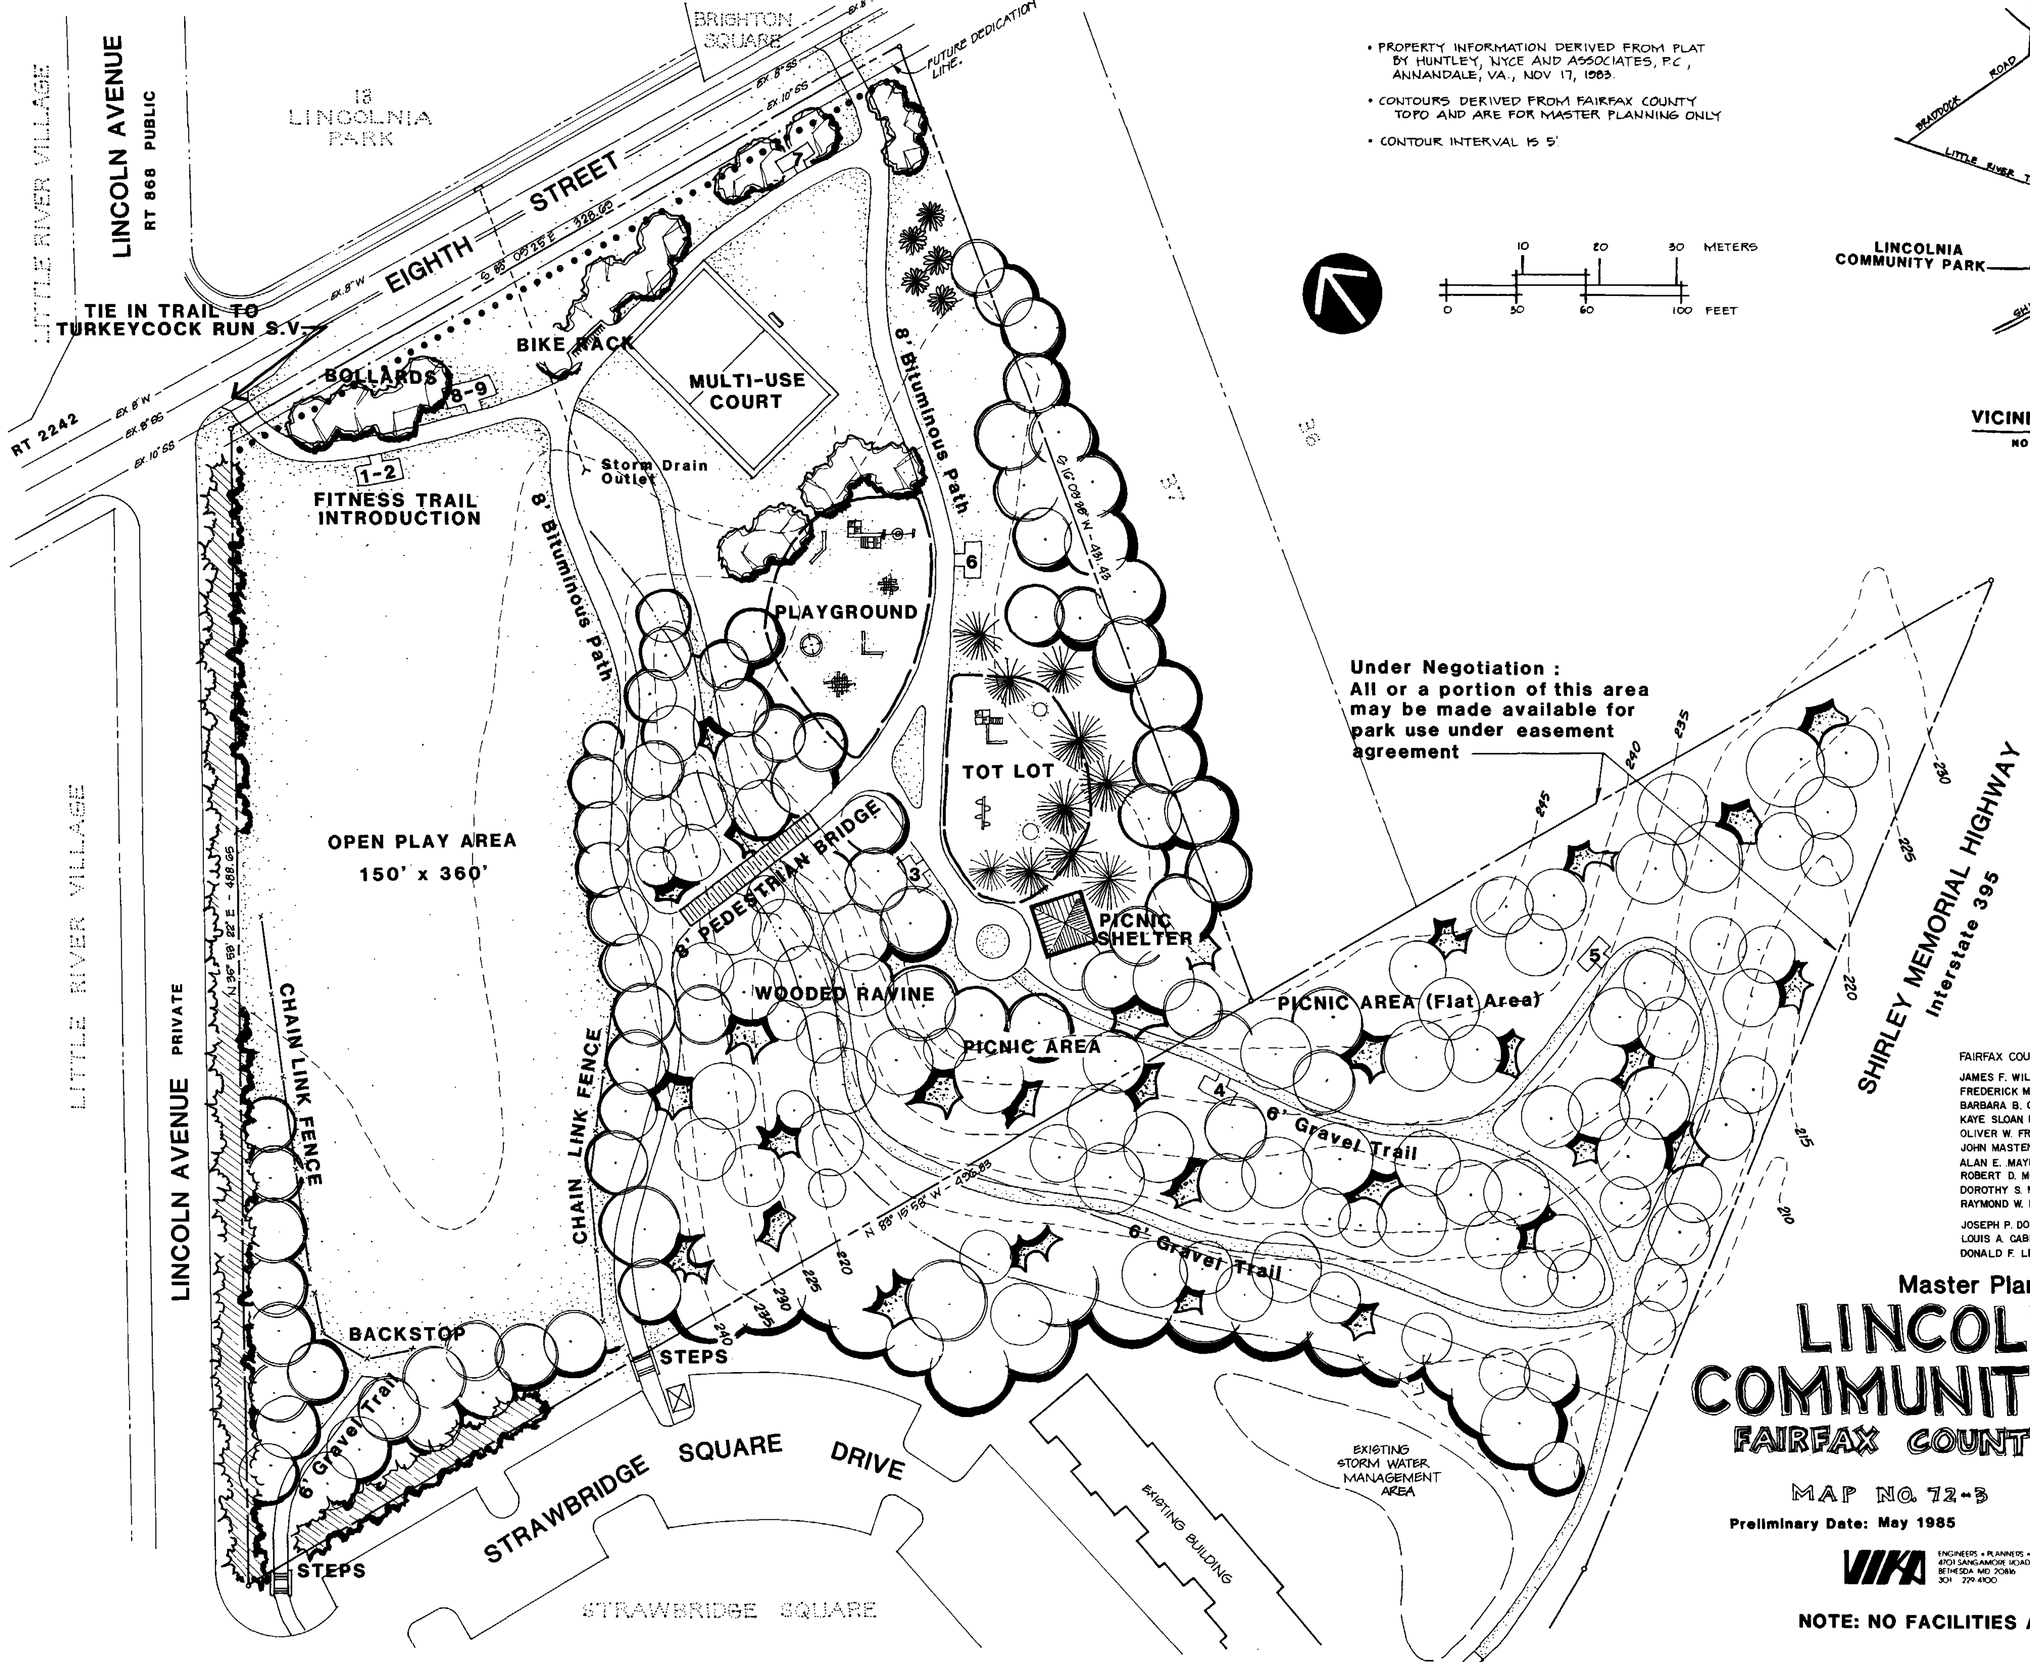

FAIRFAX COUNTY PARK AUTHORITY

JAMES F. WILD	CHAIRMAN
FREDERICK M. CRABTREE	VICE-CHAIRMAN
BARBARA B. CLARK	SECRETARY-TREASURER
KAYE SLOAN BURKE	
OLIVER W. FRANKLIN	
JOHN MASTENBROOK	
ALAN E. MAYER	
ROBERT D. MOSS	
DOROTHY S. NORPEL	
RAYMOND W. PHILIPPS	
JOSEPH P. DOWNS	DIRECTOR
LOUIS A. CABLE	ASSISTANT DIRECTOR
DONALD F. LEDERER	SUPT. OF DESIGN

Master Plan

LINCOLNIA COMMUNITY PARK

FAIRFAX COUNTY, VIRGINIA

MAP NO. 72-3 4.04 AC.

Preliminary Date: May 1985 **Approved Date: November 1985**

VIKA
ENGINEERS • PLANNERS • LANDSCAPE ARCHITECTS • SURVEYORS
4701 SANGAMORE ROAD
BETHESDA MD 20816
301 229 4100

NOTE: NO FACILITIES ARE LIGHTED