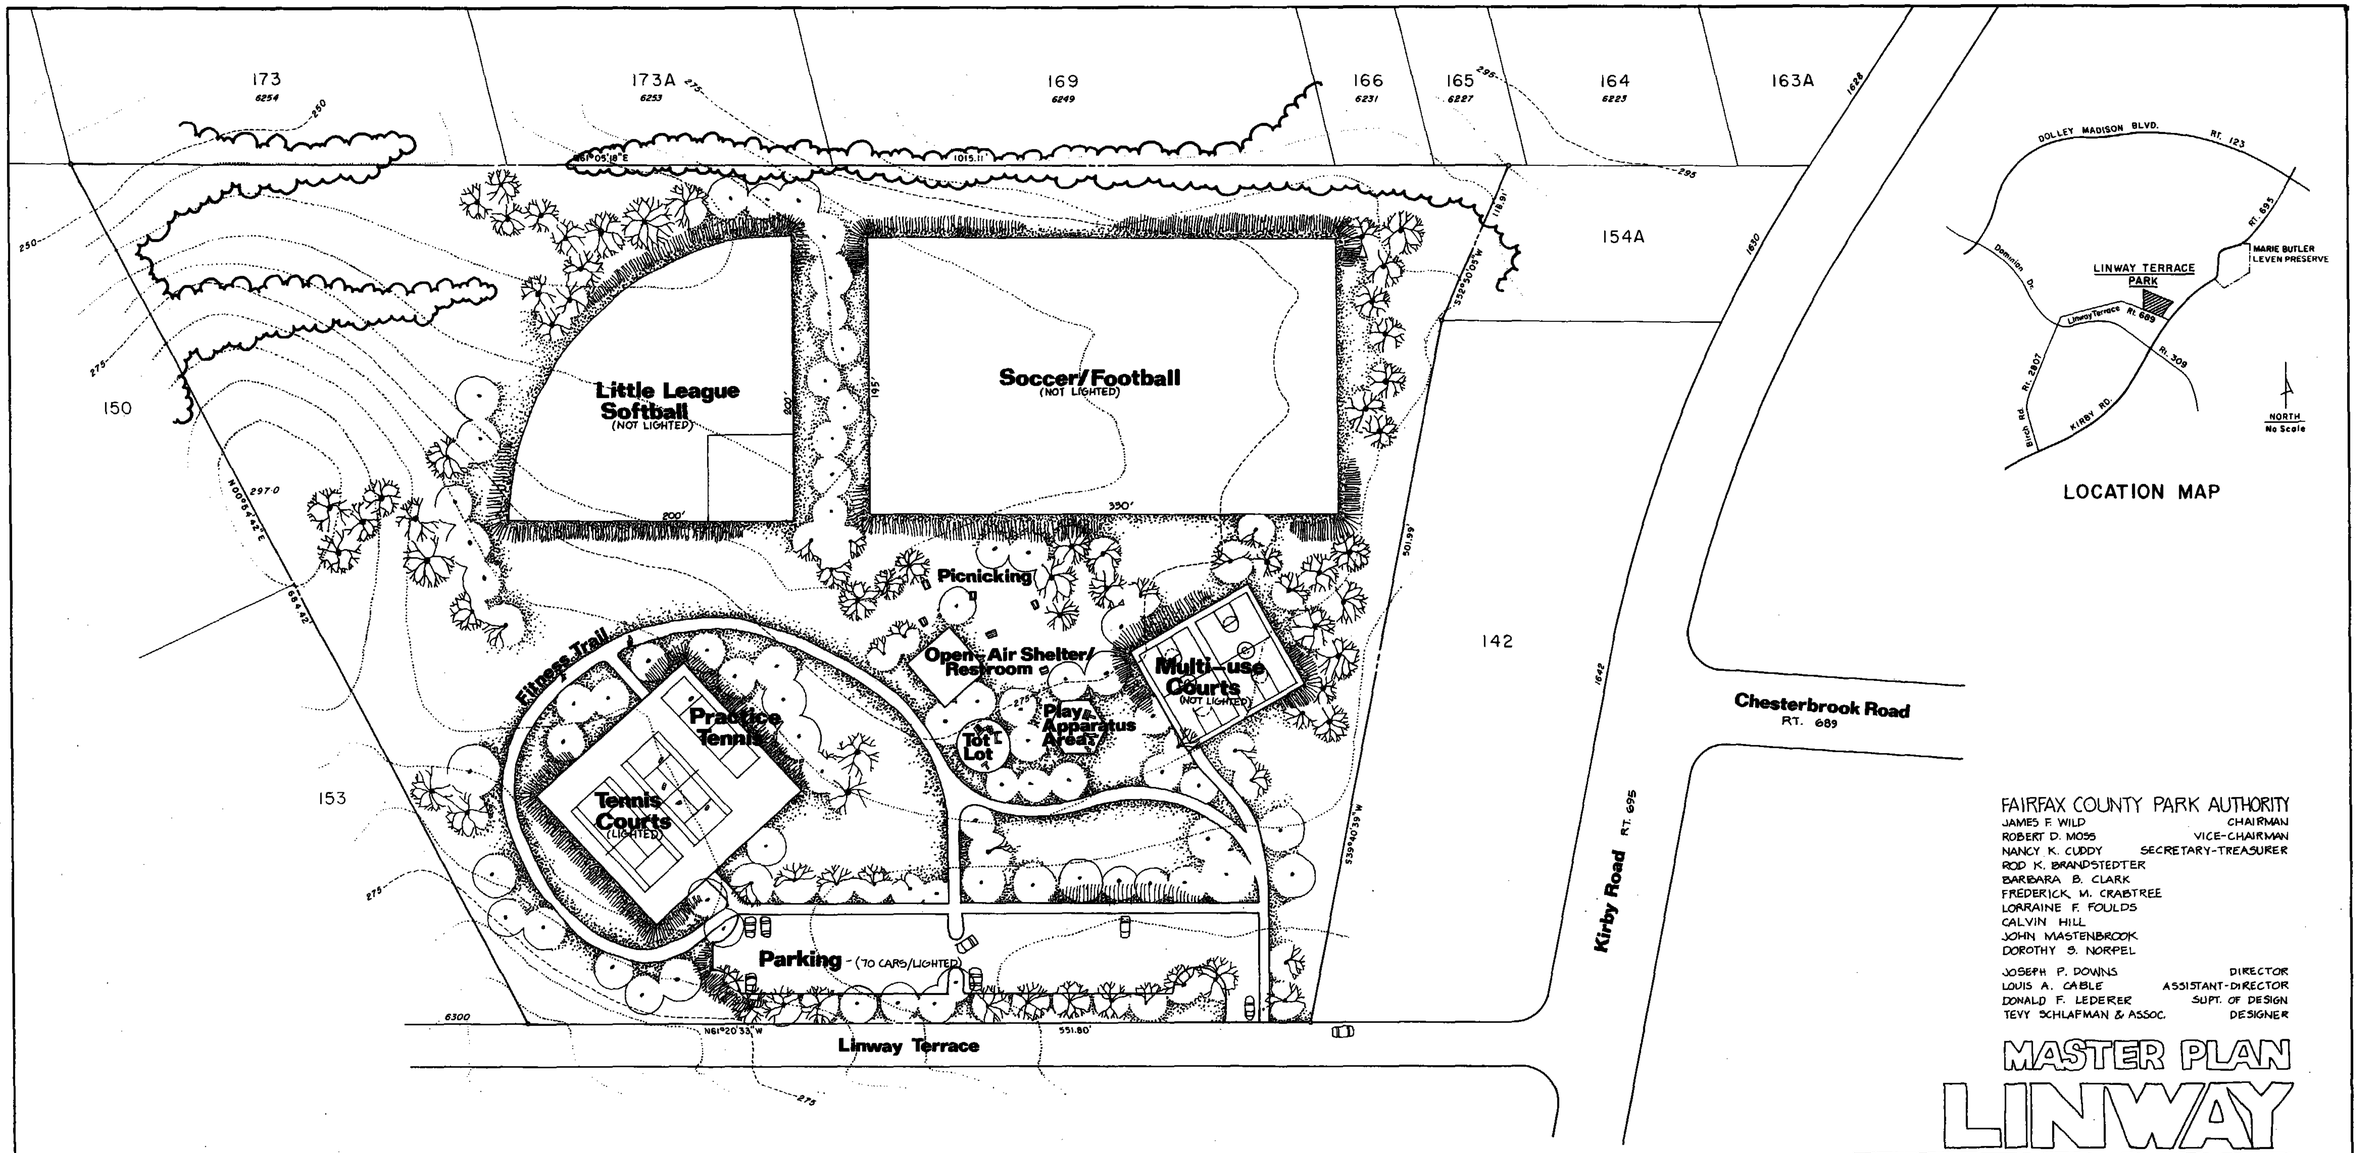

FAIRFAX COUNTY PARK AUTHORITY

JAMES F. WILD — CHAIRMAN
ROBERT D. MOSS — VICE-CHAIRMAN
NANCY K. CUDDY — SECRETARY-TREASURER
ROD K. BRANDSTEDTER
BARBARA B. CLARK
FREDERICK M. CRABTREE
LORRAINE F. FOULDS
CALVIN HILL
JOHN MASTENBROOK
DOROTHY S. NORPEL

JOSEPH P. DOWNS — DIRECTOR
LOUIS A. CABLE — ASSISTANT-DIRECTOR
DONALD F. LEDERER — SUPT. OF DESIGN
TEVY SCHLAFMAN & ASSOC. — DESIGNER

MASTER PLAN
LINWAY TERRACE PARK

FAIRFAX COUNTY, VIRGINIA

10.7 ACRES • PRELIMINARY DATE: JUNE 1981 APPROVED DATE: NOVEMBER 1981 • TAX MAP SEC. 31-3

FEET: 0 50 100 150 200
METERS: 0 10 20 30 40 50 60

NOTE: — Property information derived from plats made by Patton, Harris, Rust & Guy, Fairfax, Virginia, — S-1159, 2/25/69 & 16006, 3/26/69 and also from deed descriptions, Bk. 3196 p. 159, Bk. 3376 p. 246, Bk. 3181, p. 97.
— Contours are derived from county contour map and should be used only for master planning.
— Contour Intervals — 5 feet.