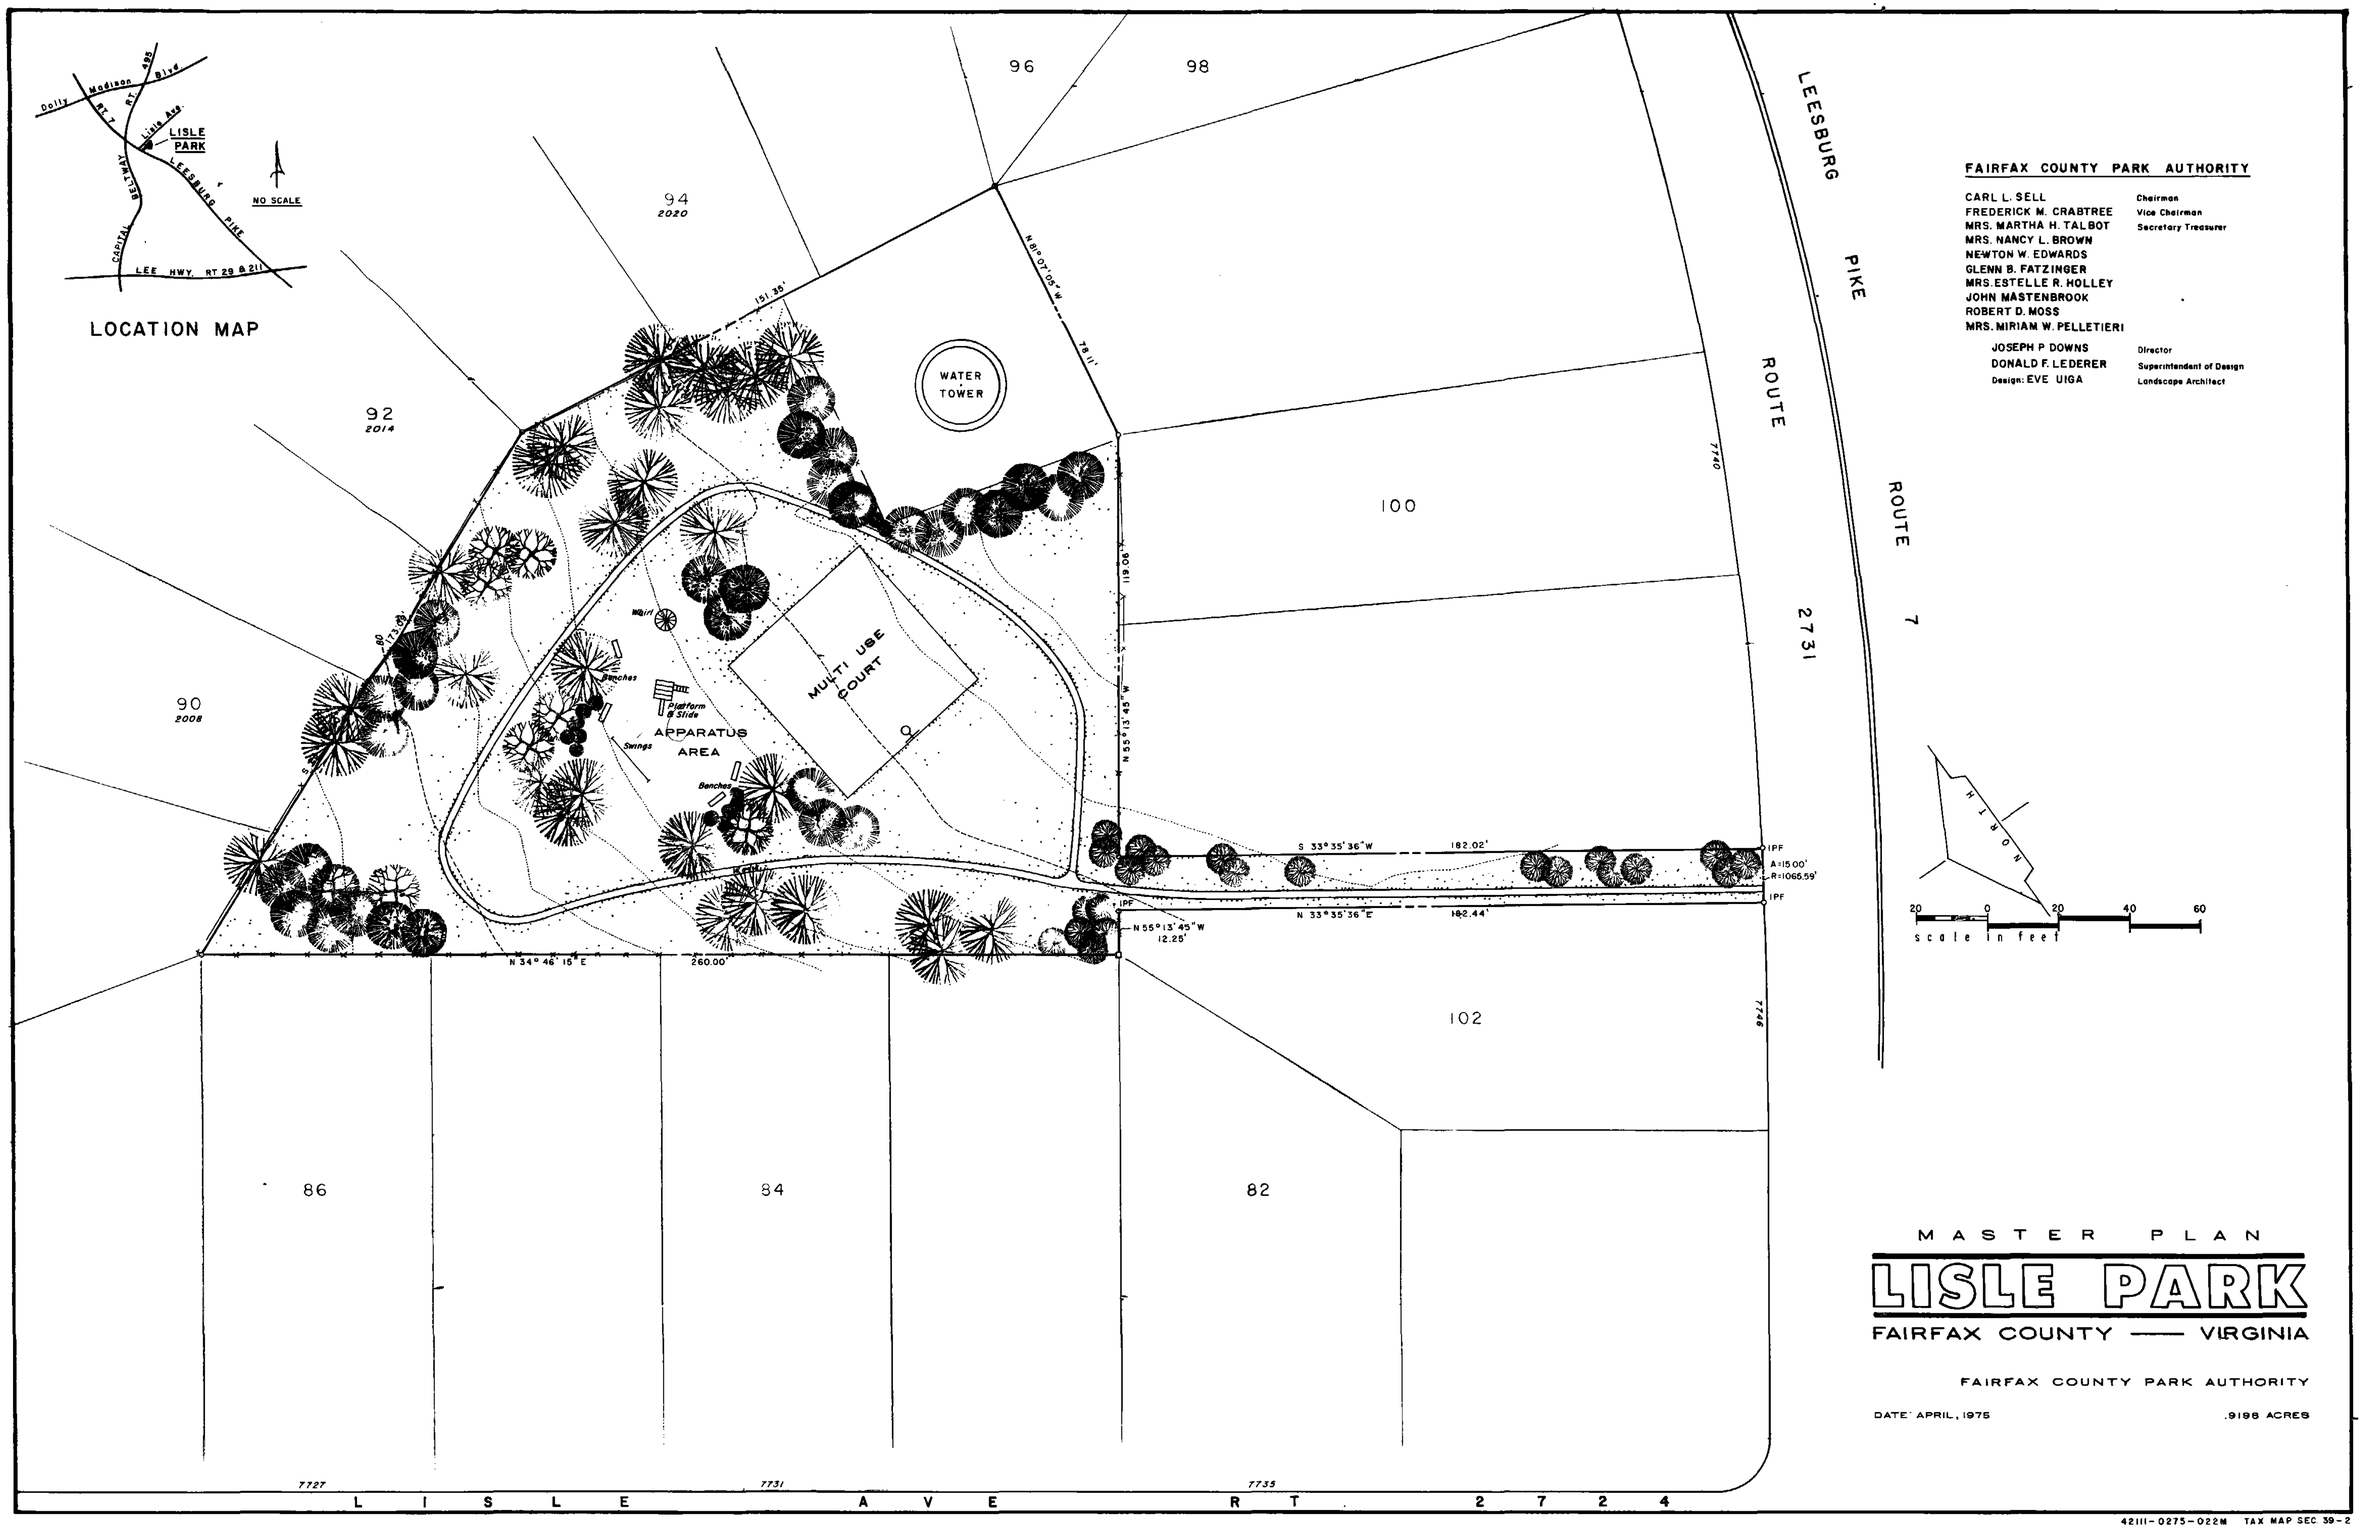


**FAIRFAX COUNTY PARK AUTHORITY**

| | |
|---|---|
| CARL L. SELL | Chairman |
| FREDERICK M. CRABTREE | Vice Chairman |
| MRS. MARTHA H. TALBOT | Secretary Treasurer |
| MRS. NANCY L. BROWN | |
| NEWTON W. EDWARDS | |
| GLENN B. FATZINGER | |
| MRS. ESTELLE R. HOLLEY | |
| JOHN MASTENBROOK | |
| ROBERT D. MOSS | |
| MRS. MIRIAM W. PELLETIERI | |
| JOSEPH P DOWNS | Director |
| DONALD F. LEDERER | Superintendent of Design |
| Design: EVE UIGA | Landscape Architect |

MASTER PLAN

# LISLE PARK

FAIRFAX COUNTY —— VIRGINIA

FAIRFAX COUNTY PARK AUTHORITY

DATE: APRIL, 1975 .9198 ACRES

42111-0275-022M TAX MAP SEC 39-2