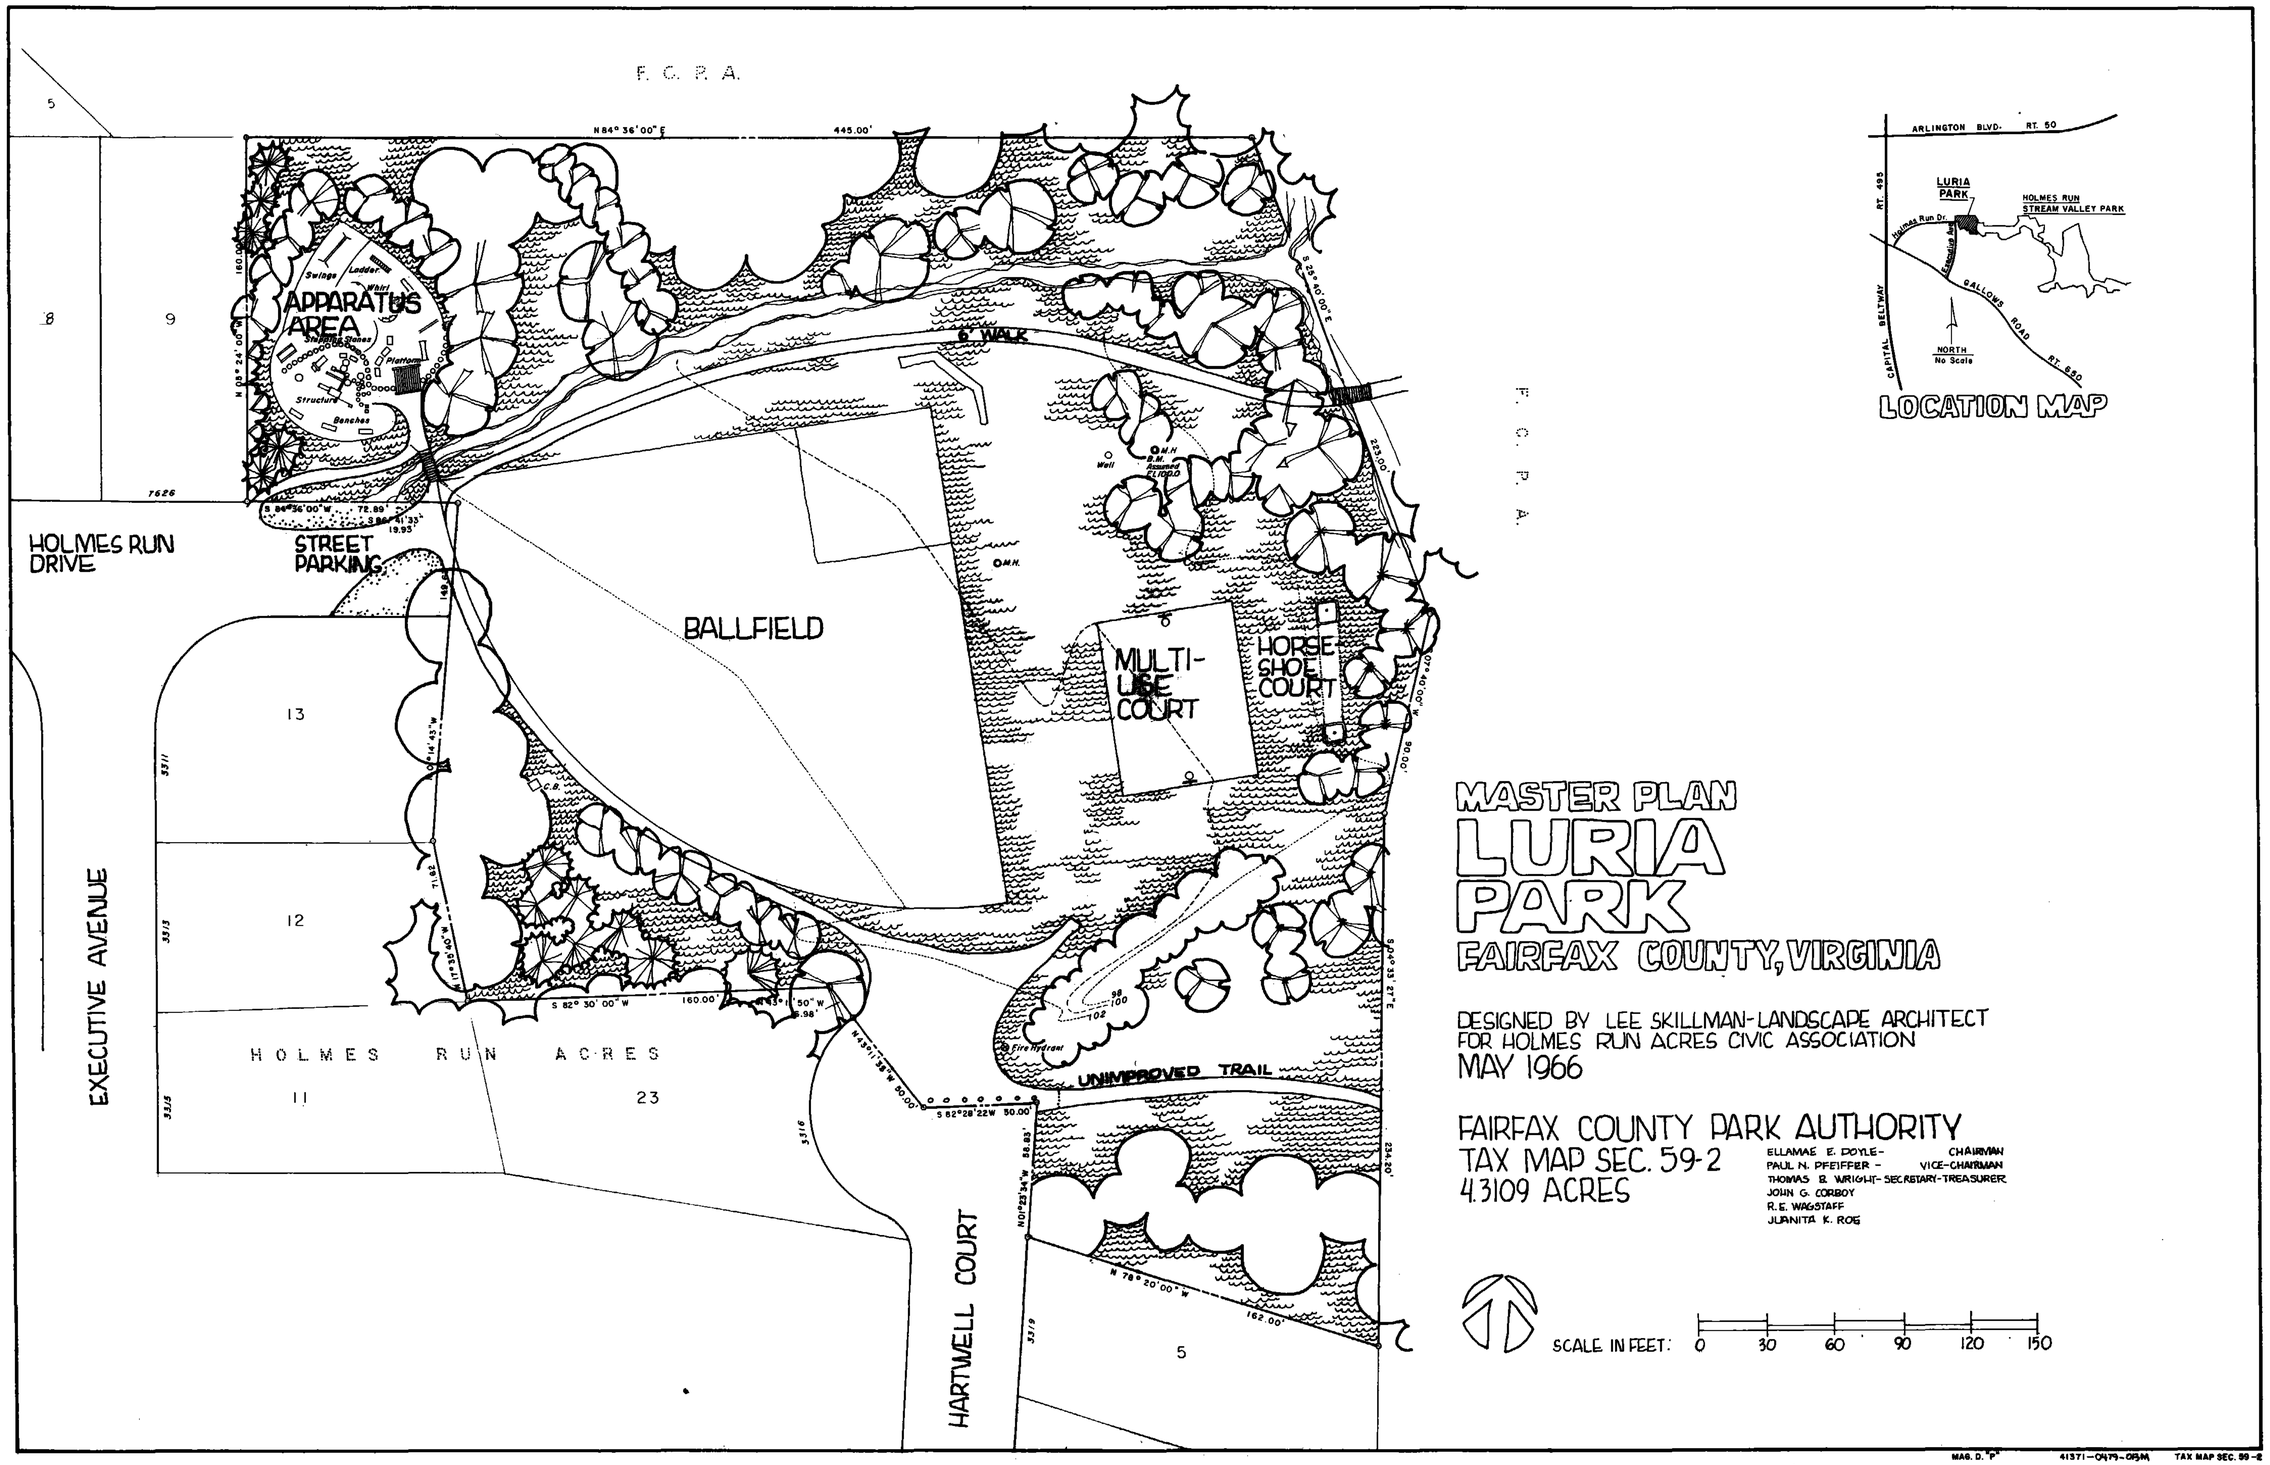
F. C. R. A.
F. C. P. A.
N 84° 36' 00" E
445.00'
APPARATUS AREA
Swings
Ladders
Whirl
Stepping Stones
Platform
Structure
Benches
HOLMES RUN DRIVE
STREET PARKING
BALLFIELD
BY WALK
MULTI-USE COURT
HORSE-SHOE COURT
Well
O.H.
UNIMPROVED TRAIL
Fire Hydrant
HOLMES RUN ACRES
EXECUTIVE AVENUE
HARTWELL COURT
S 82° 30' 00" W
160.00'
S 82°28'22W 50.00'
N 78° 20' 00" W
162.00'
S 25° 40' 00" E
225.00'
5
8
9
13
12
11
23
5
7626
3311
3313
3315
3316
3319
ARLINGTON BLVD. RT. 50
LURIA PARK
HOLMES RUN STREAM VALLEY PARK
Holmes Run Dr.
Columbia Ave.
RT. 495
CAPITAL BELTWAY
GALLOWS ROAD RT. 650
NORTH
No Scale
LOCATION MAP
MASTER PLAN
LURIA PARK
FAIRFAX COUNTY, VIRGINIA
DESIGNED BY LEE SKILLMAN-LANDSCAPE ARCHITECT
FOR HOLMES RUN ACRES CIVIC ASSOCIATION
MAY 1966
FAIRFAX COUNTY PARK AUTHORITY
TAX MAP SEC. 59-2
4.3109 ACRES
ELLAMAE E. DOYLE- CHAIRMAN
PAUL N. PFEIFFER - VICE-CHAIRMAN
THOMAS R. WRIGHT- SECRETARY-TREASURER
JOHN G. CORBOY
R. E. WAGSTAFF
JUANITA K. ROG
SCALE IN FEET: 0 30 60 90 120 150
MAG. D. "P"
41371-0479-05M
TAX MAP SEC. 59-2