Note – Property information derived from plat by Urban Engineering & Assoc., Inc., Springfield, VA, April 1983 #BT 468
– Contour information from county 200' topo and is for master planning only
– Contour interval 5 feet

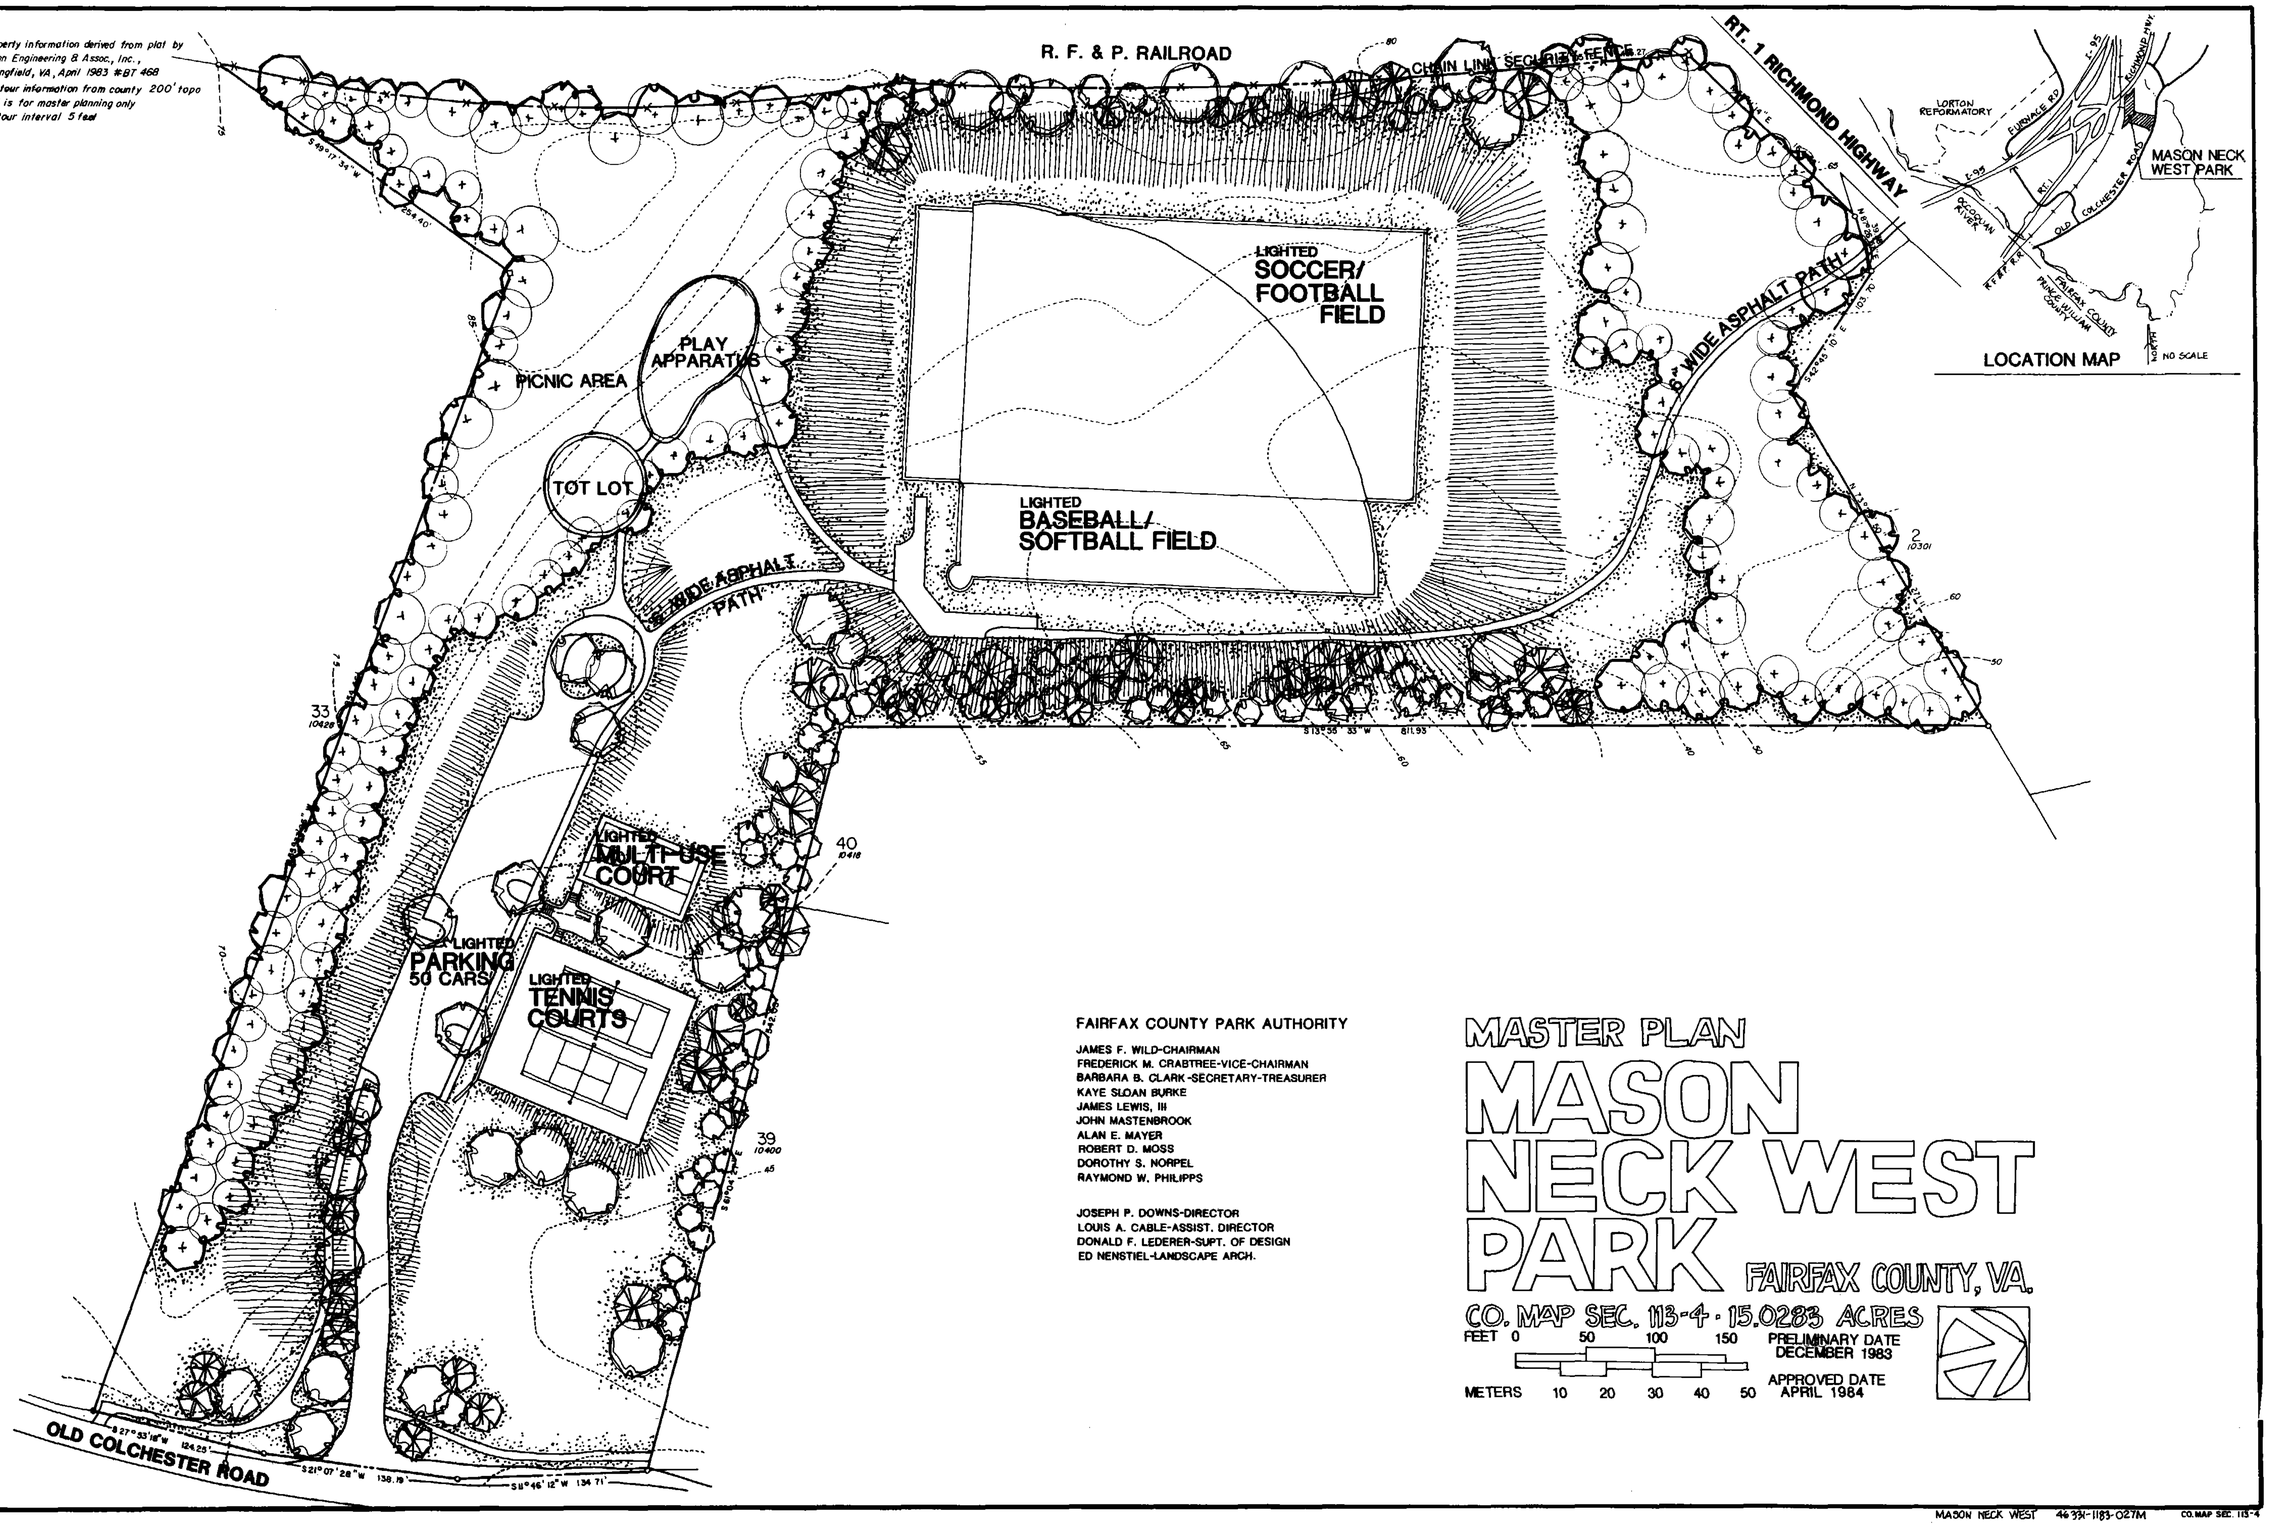


FAIRFAX COUNTY PARK AUTHORITY

JAMES F. WILD-CHAIRMAN
FREDERICK M. CRABTREE-VICE-CHAIRMAN
BARBARA B. CLARK-SECRETARY-TREASURER
KAYE SLOAN BURKE
JAMES LEWIS, III
JOHN MASTENBROOK
ALAN E. MAYER
ROBERT D. MOSS
DOROTHY S. NORPEL
RAYMOND W. PHILIPPS

JOSEPH P. DOWNS-DIRECTOR
LOUIS A. CABLE-ASSIST. DIRECTOR
DONALD F. LEDERER-SUPT. OF DESIGN
ED NENSTIEL-LANDSCAPE ARCH.

# MASTER PLAN
# MASON NECK WEST PARK
## FAIRFAX COUNTY, VA.

CO. MAP SEC. 113-4 · 15.0283 ACRES

FEET 0 50 100 150
METERS 10 20 30 40 50

PRELIMINARY DATE DECEMBER 1983
APPROVED DATE APRIL 1984

MASON NECK WEST 46 331-1183-027M CO. MAP SEC. 113-4