MASTER PLAN
MT. EAGLE PARK
FAIRFAX COUNTY, VIRGINIA

TAX MAP SEC. 83-3 12 ACRES DATE: APRIL 1979

SCALE: FEET 0 50 100 150 200 250

SCALE: METERS 0 10 20 30 40 50 60 70

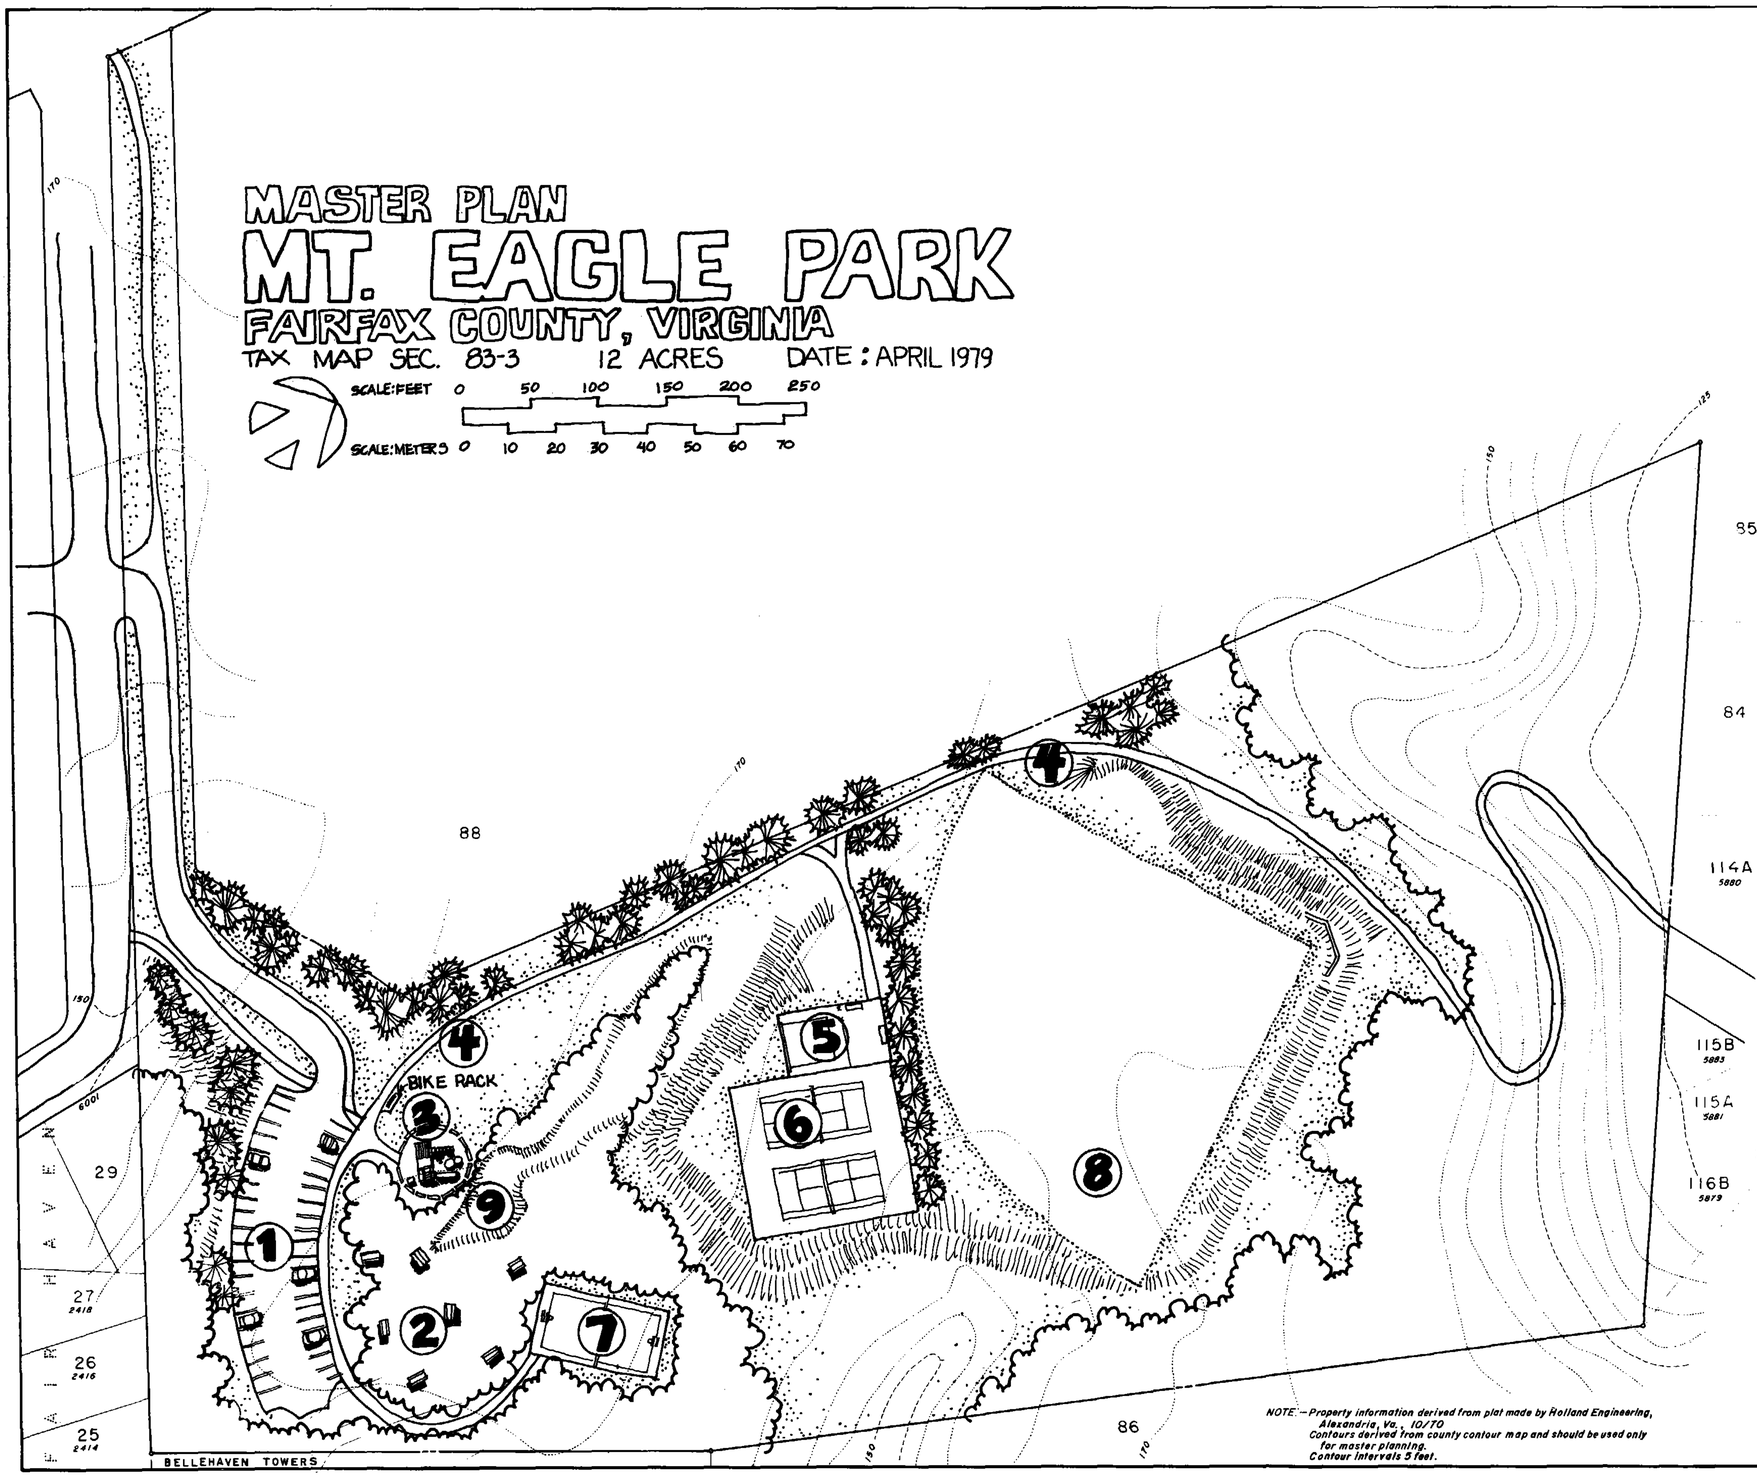

NOTE: – Property information derived from plat made by Rolland Engineering, Alexandria, Va., 10/70
Contours derived from county contour map and should be used only for master planning.
Contour intervals 5 feet.

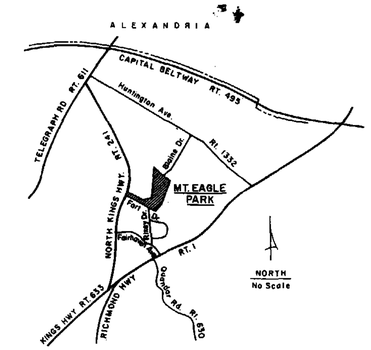

LOCATION MAP

FAIRFAX COUNTY
PARK AUTHORITY

ESTELLE R. HOLLEY CHAIRMAN
LYLE C. McLAREN VICE-CHAIRMAN
JAMES F. WILD - SECRETARY-TREASURER
FREDERICK M. CRABTREE
GLENN B. FATZINGER
LORRAINE FOULDS
CALVIN HILL
JOHN MASTENBROOK
ROBERT D. MOSS
JEAN M. SKORUPSKI

JOSEPH P. DOWNS DIRECTOR
DONALD F. LEDERER, - SUPT. OF DESIGN
EDWARD W. NIENSTIEL - LANDSCAPE ARCHITECT

1 PARKING · 45 CARS · lighted
2 PICNICKING
3 PLAY APPARATUS
4 TRAIL
5 TENNIS PRACTICE · lighted
6 TENNIS · lighted
7 BASKETBALL MULTI USE COURT · lighted
8 SOFTBALL LITTLE LEAGUE FIELD · lighted
9 EXISTING MOUND to remain

42651-0479-015M